PROFILE		BY	DATE
NOTE BOOK NO.	SURVEYED		
	PLOTTED		
	GRADES CHECKED		
	B.M. NOTED		
	STRUCTURE NOTAT'NS CH'KD		

TYLIN INTERNATIONAL

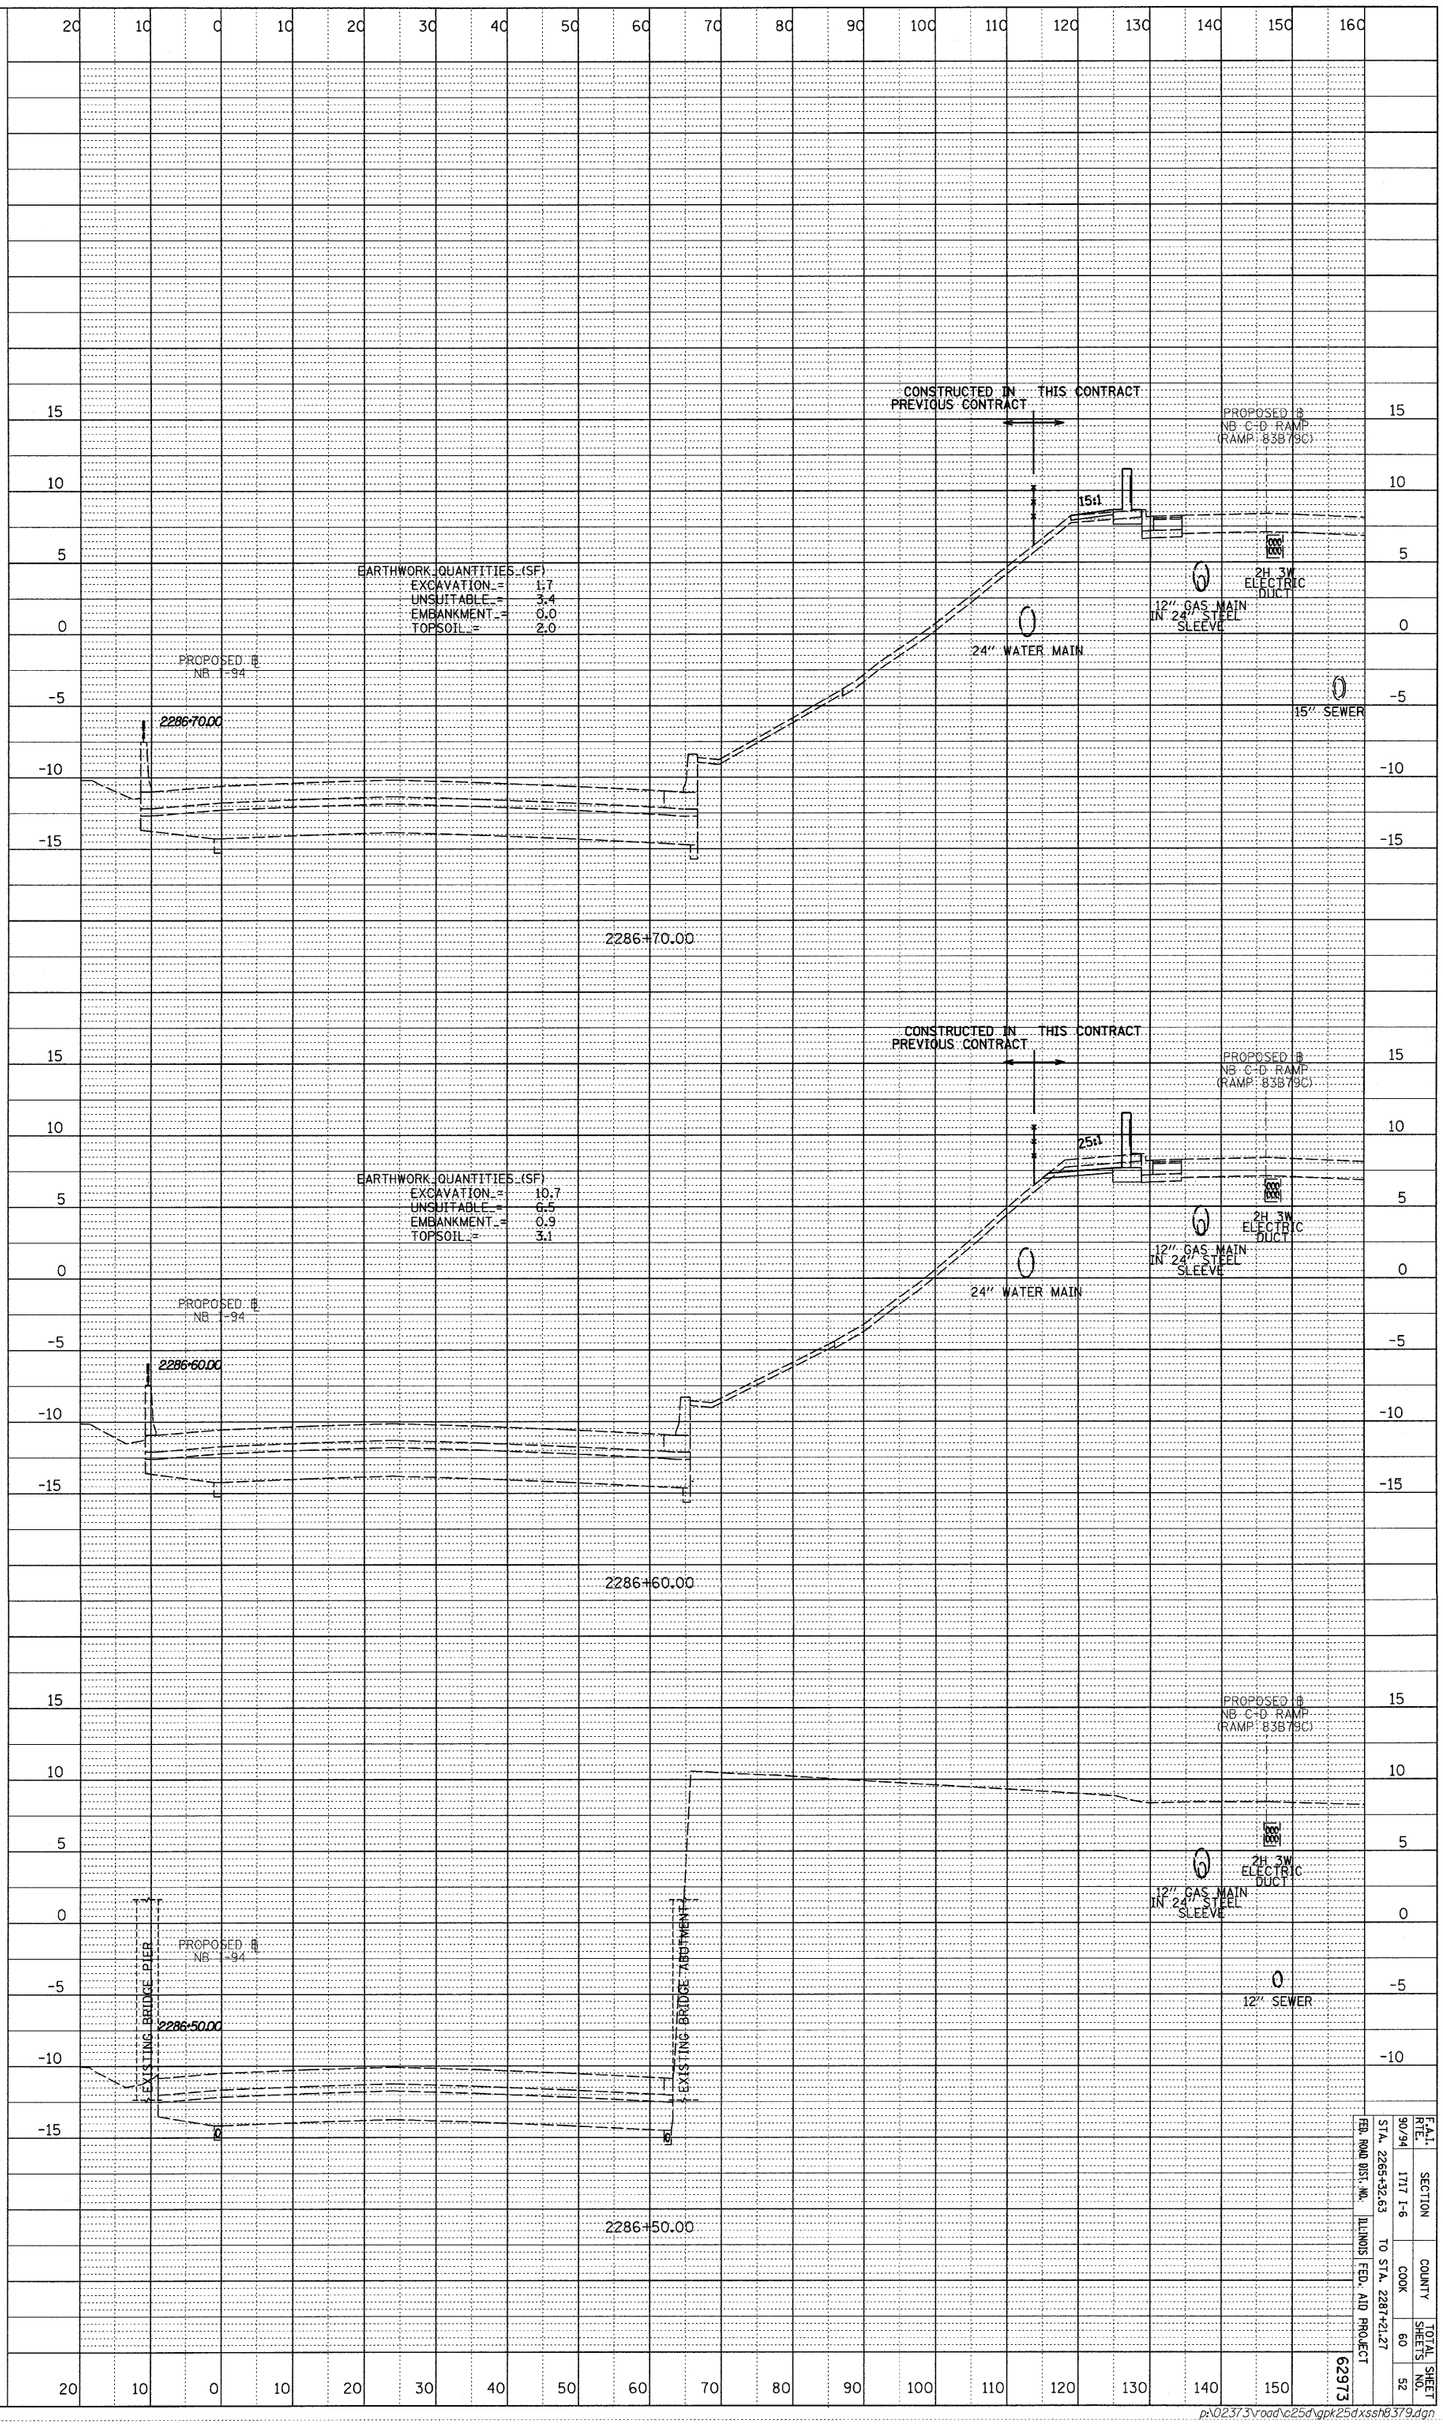

NB I-94 (DAN RYAN EXPRESSWAY)
STA. 2286+50 TO STA. 2286+70

F.A.I. RTE.	SECTION	COUNTY	TOTAL SHEETS	SHEET NO.
90/94	1717 I-6	COOK	60	52
STA. 2265+32.63	TO STA. 2287+21.27			
FED. ROAD DIST. NO.	ILLINOIS	FED. AID PROJECT		

62973

p:\02373\road\c25d\gpk25dxssh8379.dgn