F.A.I. RTE.	SECTION	COUNTY	TOTAL SHEETS	SHEET NO.
90/94	1516.1 I-6	COOK	42	33
STA. 2327+79.39	TO STA. 2338+67.21			
FED. ROAD DIST. NO.	ILLINOIS	FED. AID PROJECT		

62974

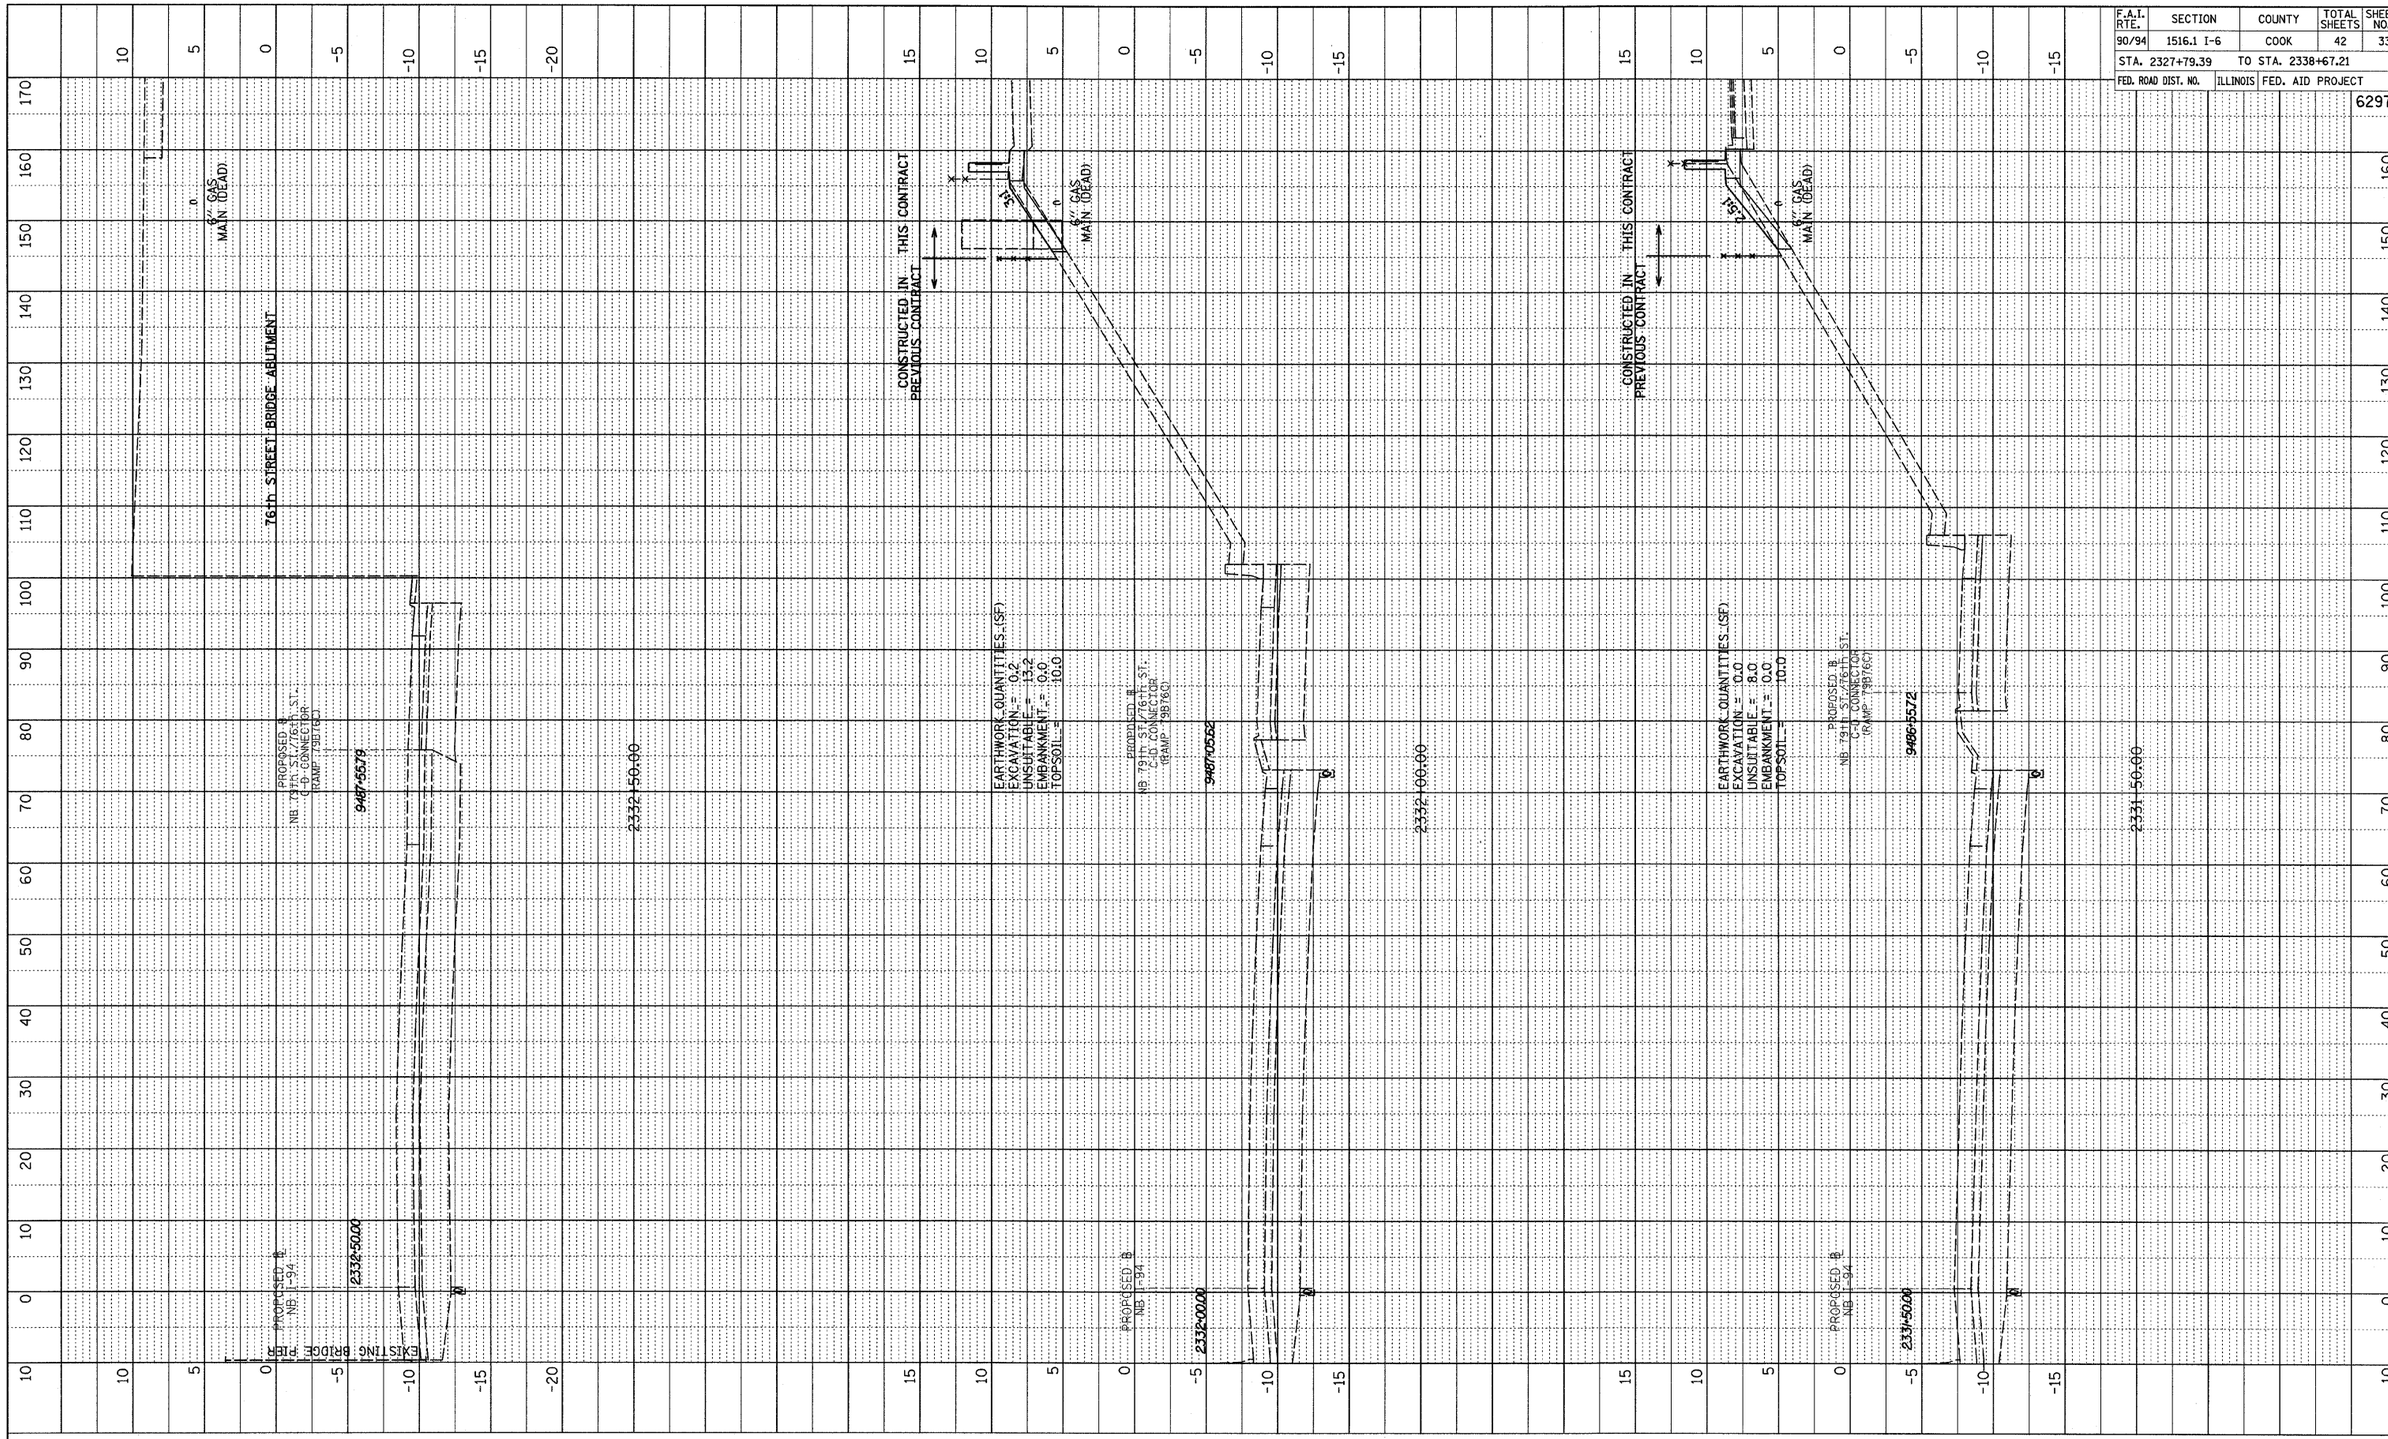

TY·LIN INTERNATIONAL

10' 0 10' 20' HORIZONTAL SCALE

5' 0 5' 10' VERTICAL SCALE

NB I-94 (DAN RYAN EXPRESSWAY)
STA. 2331+50 TO STA. 2332+50

PROFILE
NOTE BOOK NO.
SURVEYED
PLOTTED
GRADES CHECKED
B.M. NOTED
STRUCTURE NOTATNS CHKD
BY
DATE

p:\02373\road\c25e\gpk25exssh7975.dgn