CONTRACT NO. 63095

F.A. RTE.	SECTION	COUNTY	TOTAL SHEETS	SHEET NO.
1503	08-00260-01-PV	KANE	176	49
STA. 26+00		TO STA. 38+00		
FED. ROAD DIST. NO.	ILLINOIS	FED. AID PROJECT		

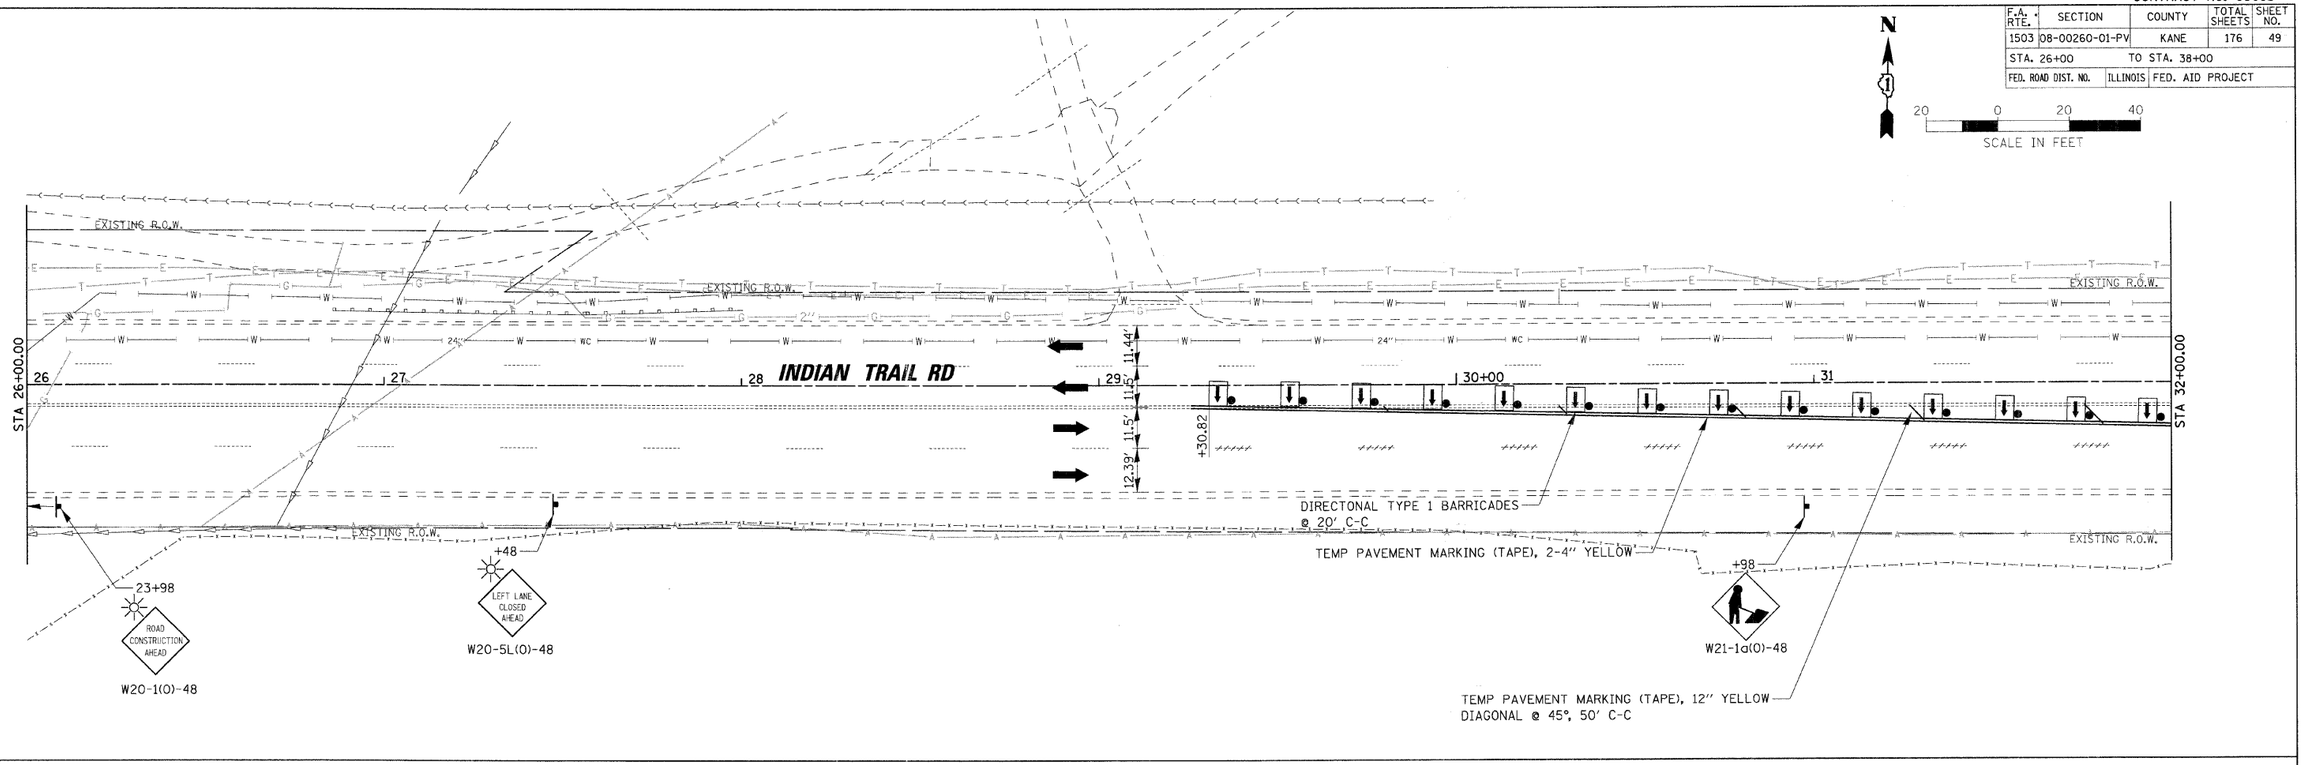

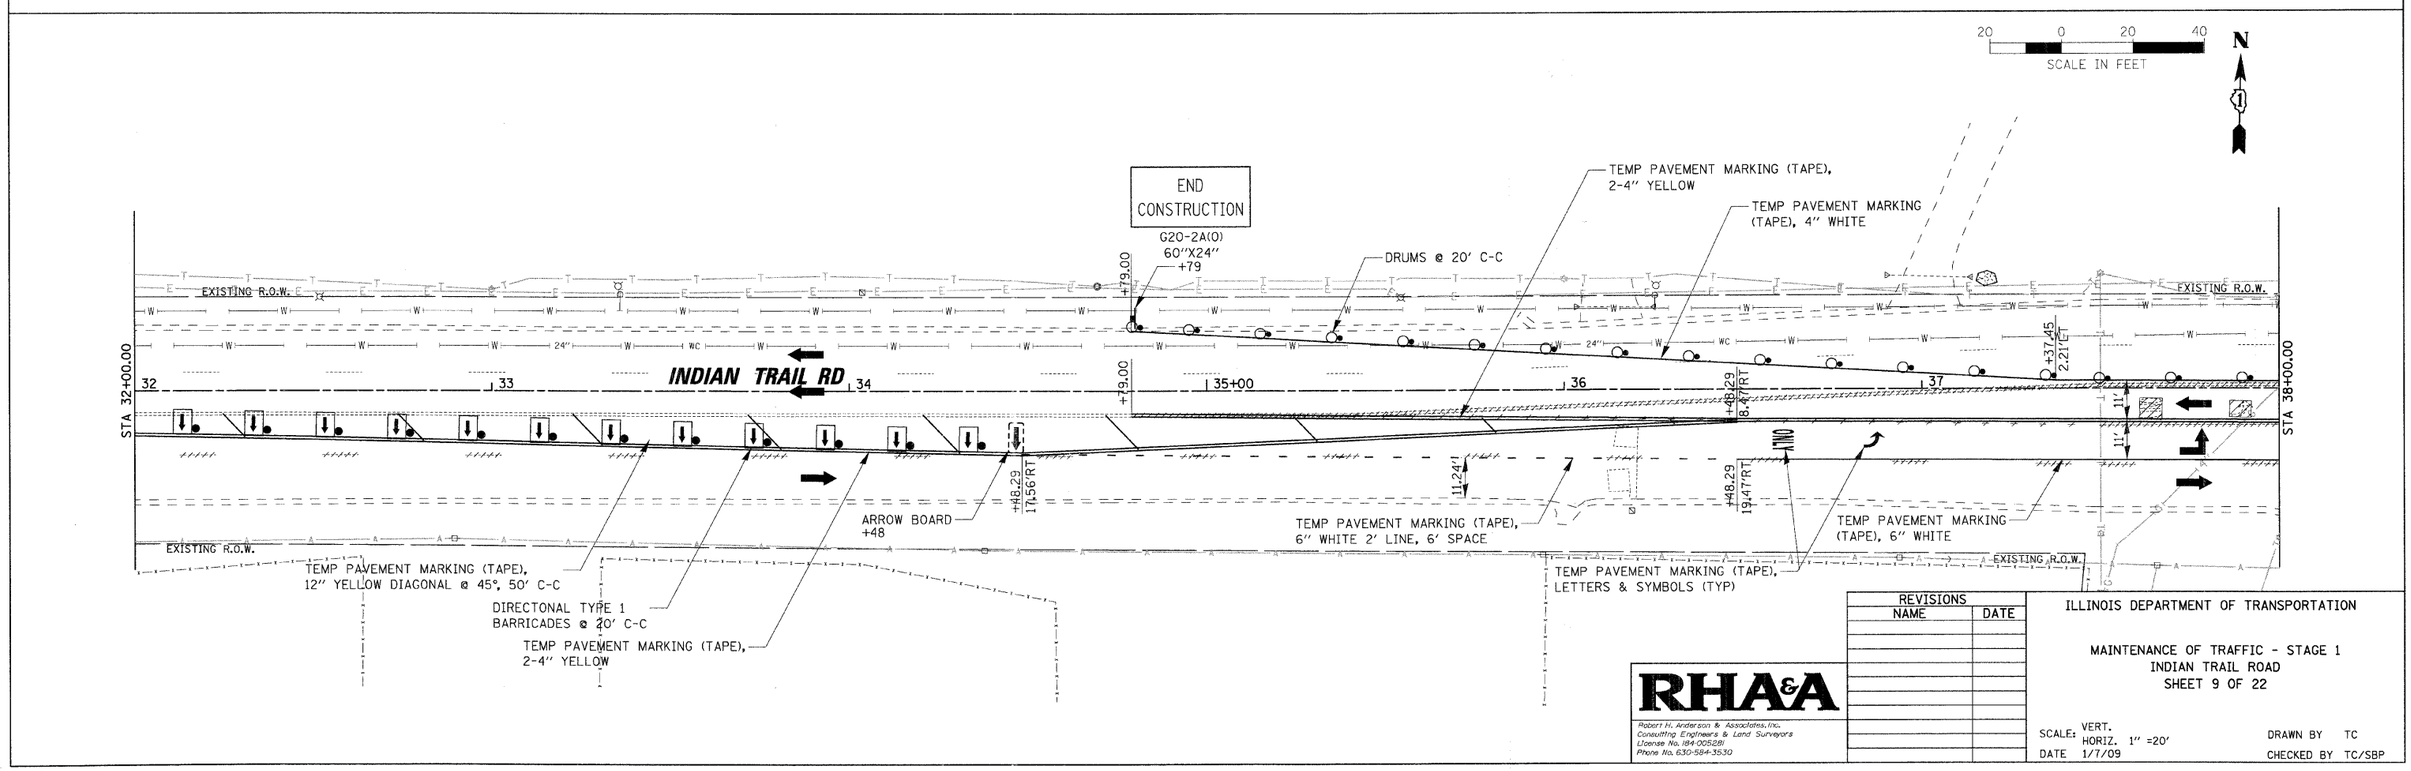

REVISIONS	
NAME	DATE

RHA&A

Robert H. Anderson & Associates, Inc.
Consulting Engineers & Land Surveyors
License No. 184-005281
Phone No. 630-584-3530

ILLINOIS DEPARTMENT OF TRANSPORTATION

MAINTENANCE OF TRAFFIC - STAGE 1
INDIAN TRAIL ROAD
SHEET 9 OF 22

SCALE: VERT. HORIZ. 1" =20'
DATE 1/7/09
DRAWN BY TC
CHECKED BY TC/SBP

PLOT DATE = 1/5/2009
FILE NAME = H:\Aurora\120059_ITPhII\Civil\Sht\MOT_STG1_IT_3.dgn
PLOT SCALE = 1" =20'
USER NAME = USER