CONTRACT NO. 63095

F.A. RTE.	SECTION	COUNTY	TOTAL SHEETS	SHEET NO.
1503	08-00260-01-PV	KANE	176	55
STA. 38+00	TO STA. 50+00			
FED. ROAD DIST. NO.	ILLINOIS	FED. AID PROJECT		

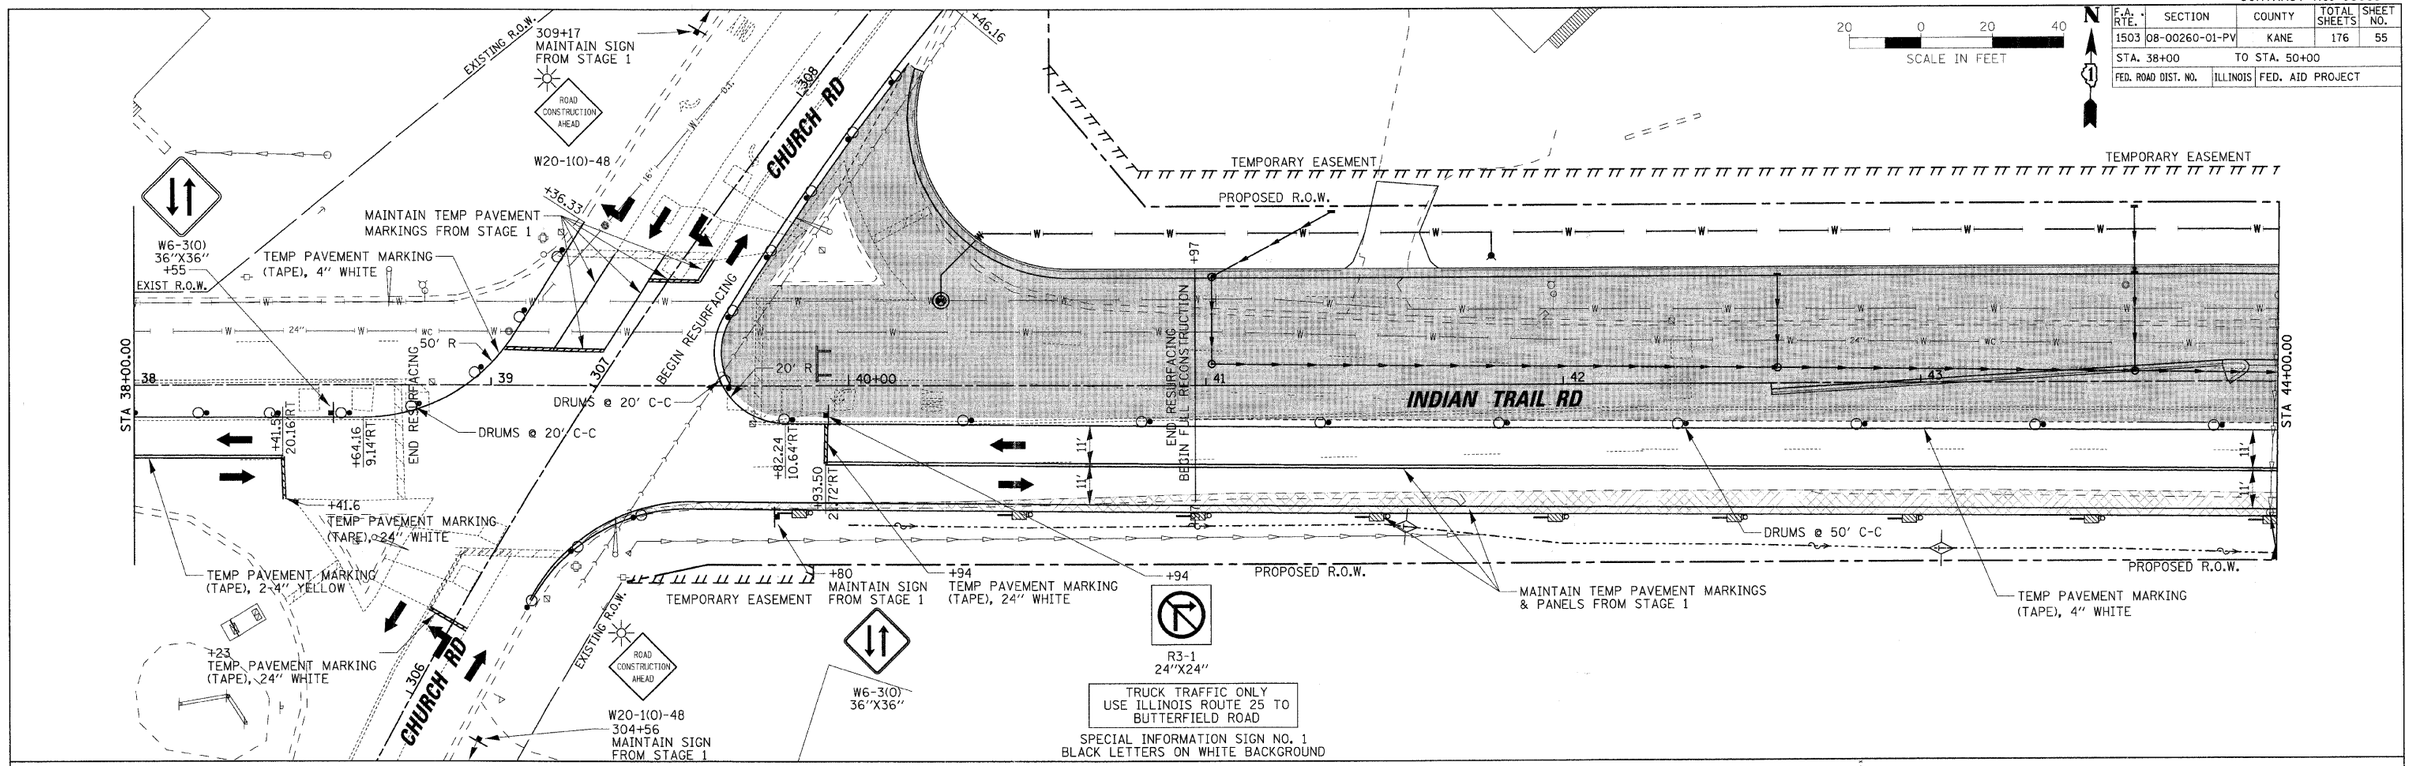

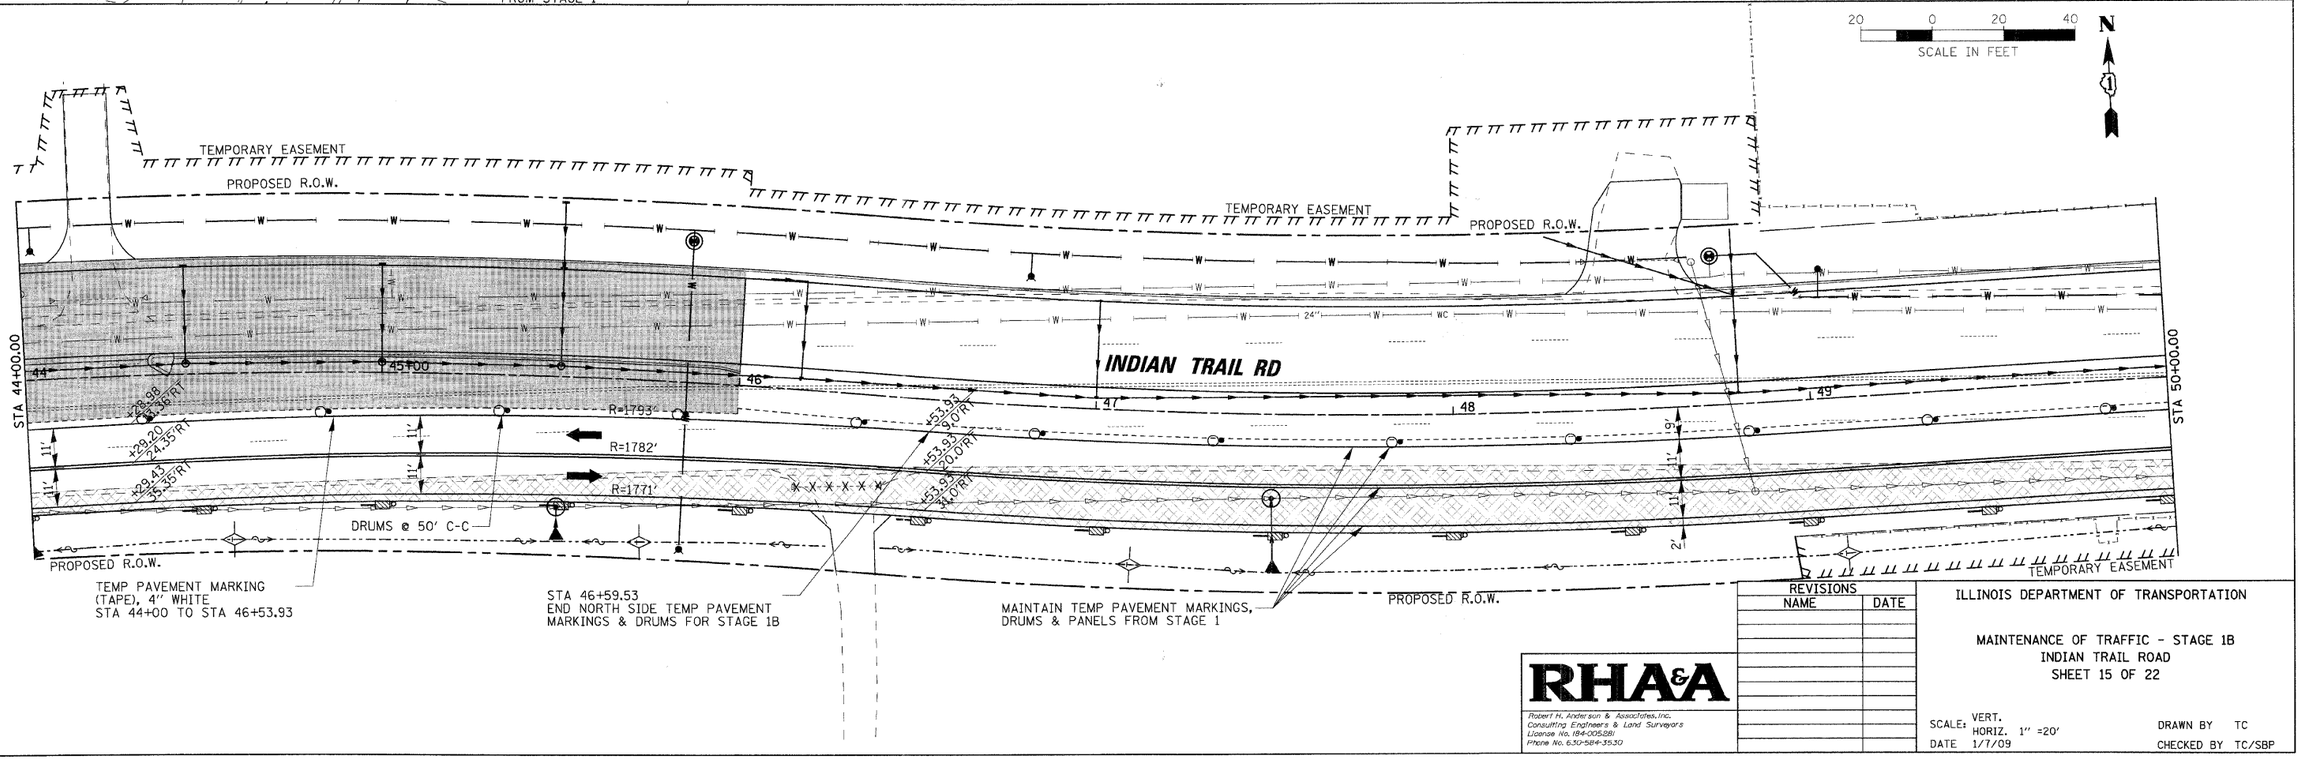

REVISIONS	
NAME	DATE

RHA&A
Robert H. Anderson & Associates, Inc.
Consulting Engineers & Land Surveyors
License No. 184-005281
Phone No. 630-584-3530

ILLINOIS DEPARTMENT OF TRANSPORTATION

MAINTENANCE OF TRAFFIC - STAGE 1B
INDIAN TRAIL ROAD
SHEET 15 OF 22

SCALE: VERT.
HORIZ. 1" =20'
DATE 1/1/09

DRAWN BY TC
CHECKED BY TC/SBP

PLOT DATE = 1/5/2009
FILE NAME = N:\Projects\128059_1TP\n1\Civil\Sht\MOT_ST01B_IT_1.dgn
PLOT SCALE = 1" =20'
USER NAME = USER_