# TYPICAL SECTIONS

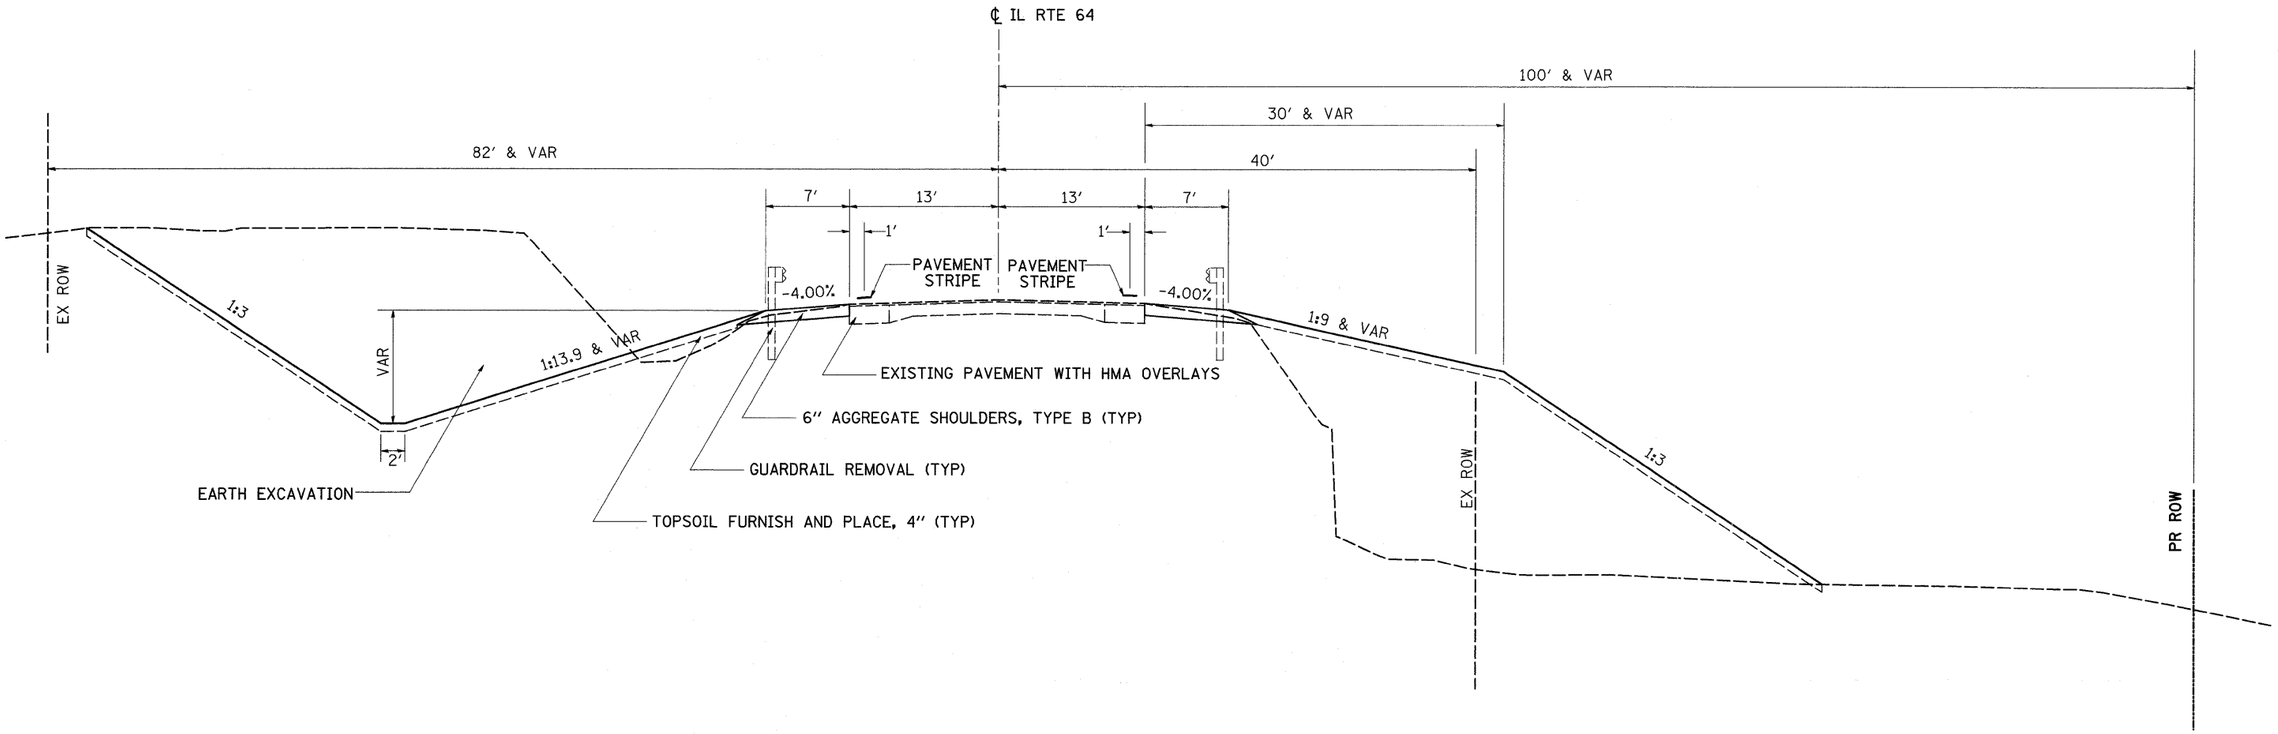


**CULVERT TYPICAL SECTION – IL RTE 64 @ PROPOSED CULVERT SN 071–1229**

STA 1114+30.48 - STA 1115+00

| | | | | | | | | | |
|---|---|---|---|---|---|---|---|---|---|
| FILE NAME = c:\pw_work\pwidot\goffjl\dms41990\d0870 | USER NAME = goffjl | DESIGNED - | REVISED - | **STATE OF ILLINOIS DEPARTMENT OF TRANSPORTATION** | **TYPICAL SECTIONS** | | | F.A.P. RTE. | SECTION | COUNTY | TOTAL SHEETS | SHEET NO. |
| | typ.dgn | DRAWN - | REVISED - | | | | | 17 | 110T-4 | OGLE | 40 | 6 |
| | PLOT SCALE = 50.0000 ′ / IN. | CHECKED - | REVISED - | | | | | | | CONTRACT NO. 64E32 | | |
| | PLOT DATE = Tue Apr 14 14:53:42 2009 | DATE - | REVISED - | | SCALE: | SHEET NO. 2 OF 6 SHEETS | STA. TO STA. | FED. ROAD DIST. NO. | ILLINOIS | FED. AID PROJECT | | |