PLAN

DATE	BY

SURVEYED
PLOTTED
ALIGNMENT CHECKED
RT. OF WAY CHECKED
CADD FILE NAME

NOTE BOOK
NO.

PROFILE

DATE	BY

SURVEYED
PLOTTED
GRADES CHECKED
B.M. NOTED
STRUCTURE NOTATNS CHKD

NOTE BOOK
NO.

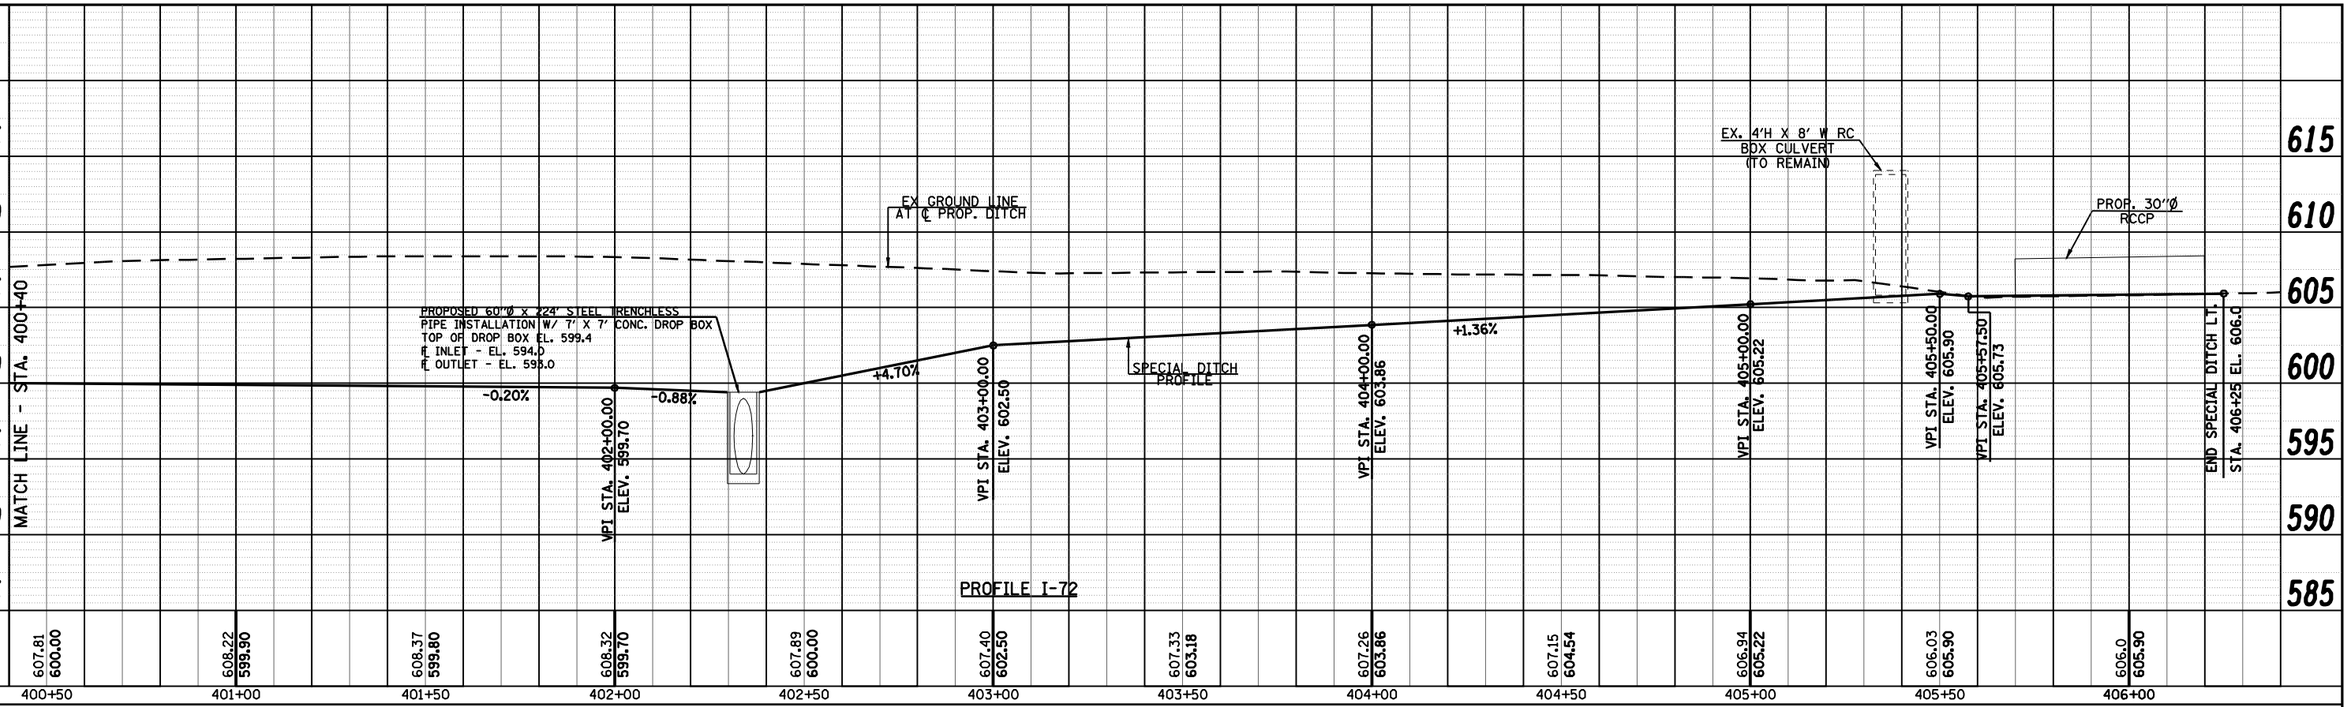

FILE NAME = c:\pw_work\PWIDOT\LAUGHLINRL\d0143507\D672A02-sht-profile-waterway 1-I72.dgn	USER NAME = laughlinrl	DESIGNED -	REVISED -
		DRAWN -	REVISED -
	PLOT SCALE = 40.0000 ' / IN.	CHECKED -	REVISED -
	PLOT DATE = May-18-2009 03:17:43PM	DATE -	REVISED -

Allen Henderson & Associates, Inc.
Civil and Structural Engineers Springfield, IL.
62703 Phone: (217)544-8033 IL. Design Firm
No. 184-001907

PROFILE
(WATERWAY NO. 1 & I-72)

SCALE: 1" = 20' | SHEET NO. 32 OF 147 SHEETS | STA. | TO STA.

F.A.U. RTE.	SECTION	COUNTY	TOTAL SHEETS	SHEET NO.
8012	21(I-3)	SANGAMON	147	32
		CONTRACT NO. 72A02		
	ILLINOIS FED. AID PROJECT			