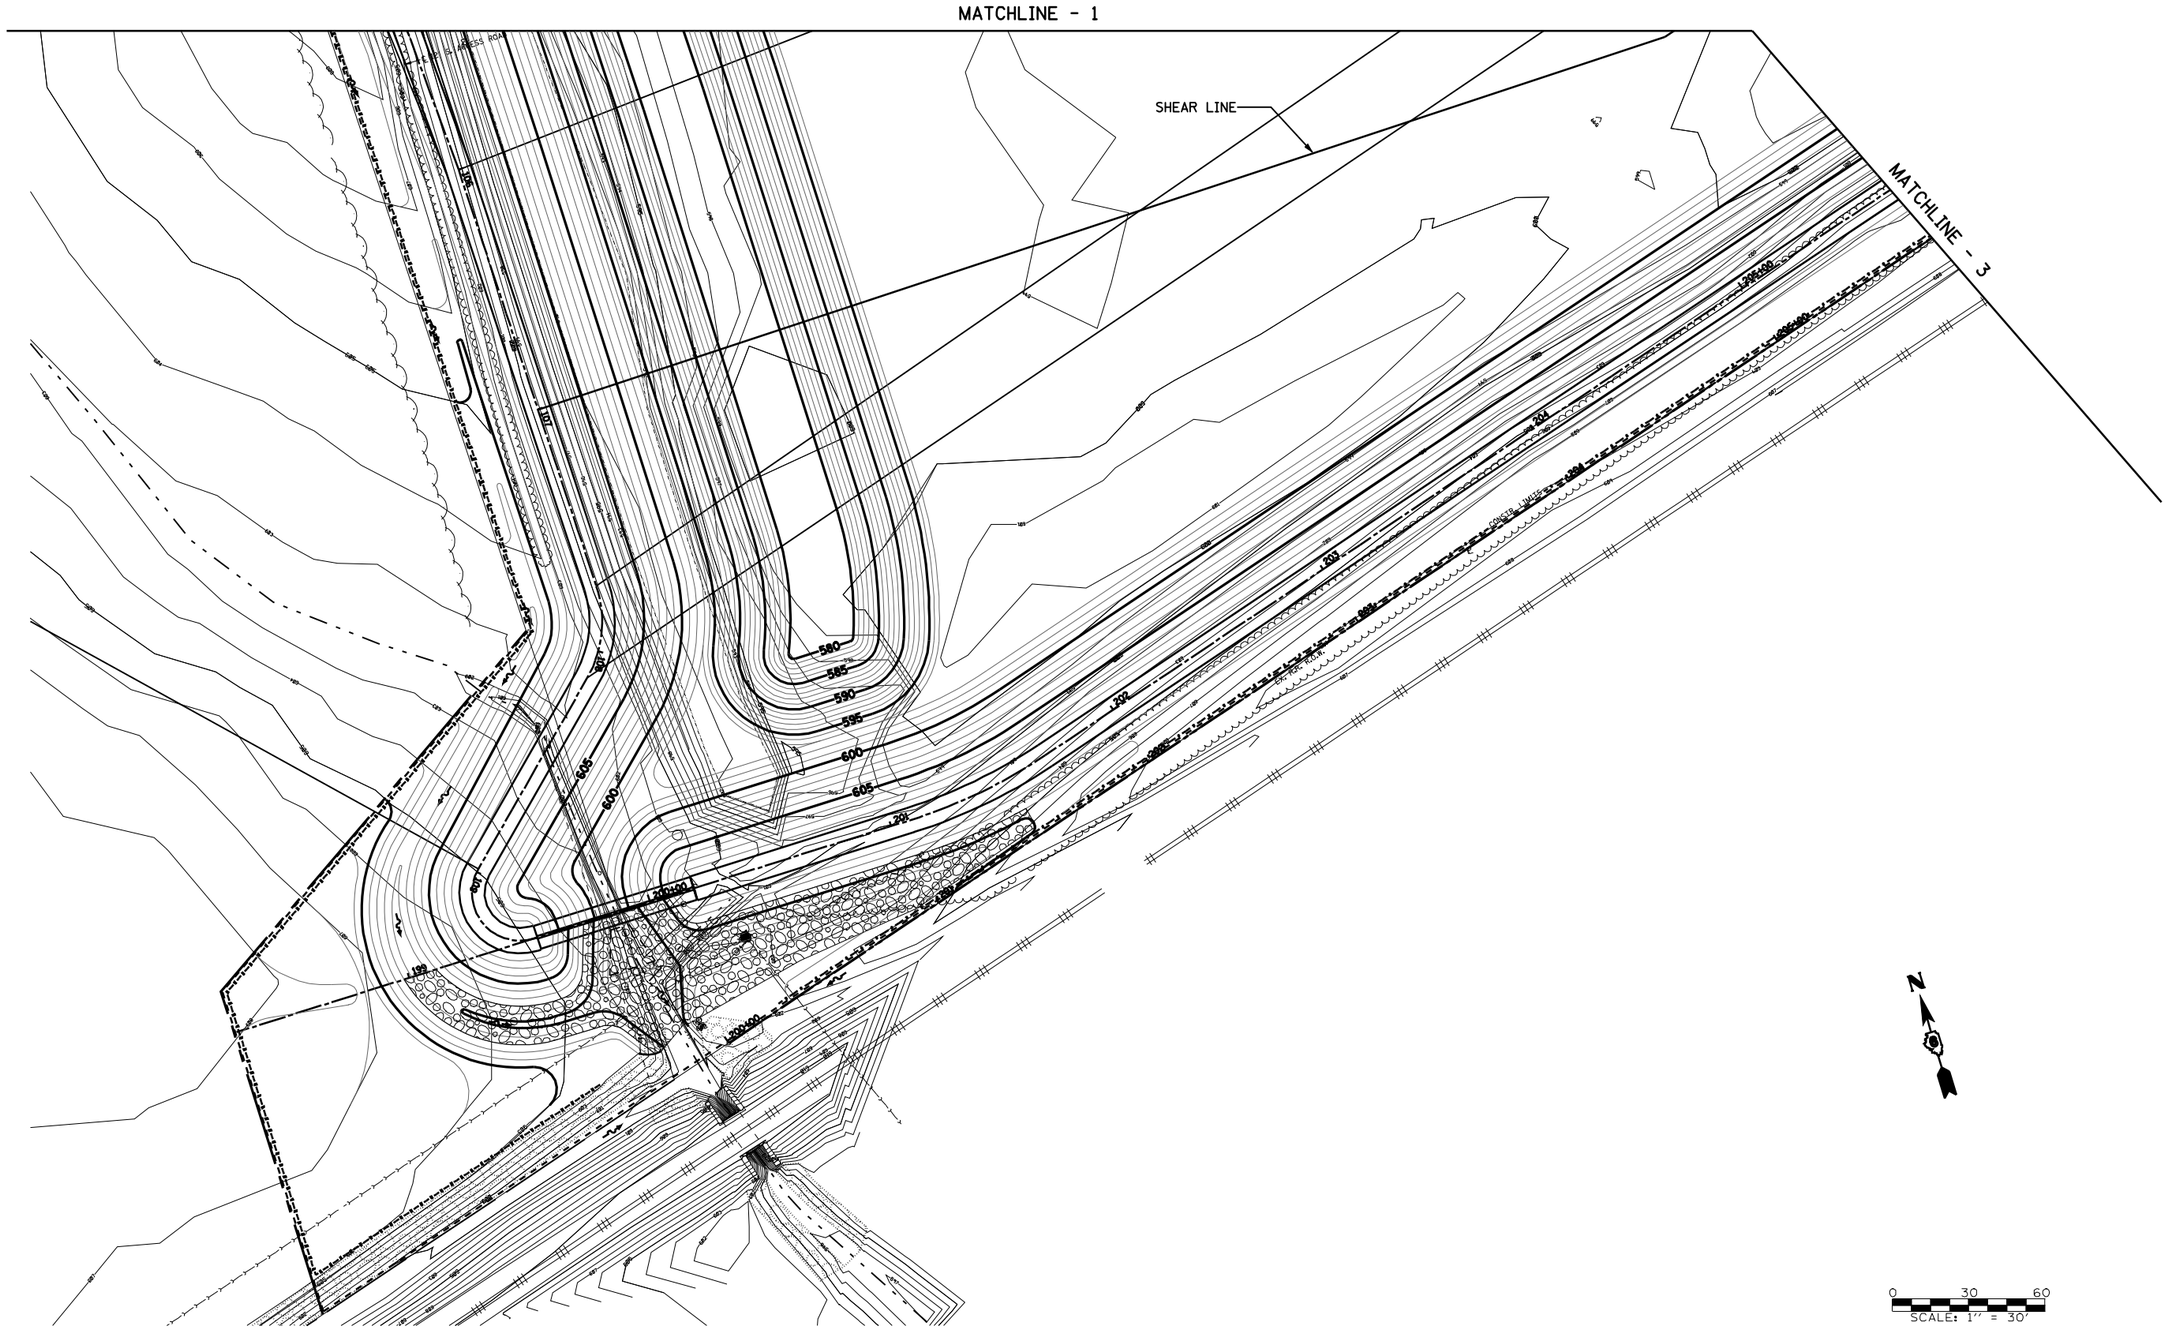


| | | | |
|---|---|---|---|
| FILE NAME = c:\pw_work\PWIDOT\LAUGHLINRL\d0143507\D672A02-sht-grading.dgn | USER NAME = laughlinrl | DESIGNED - | REVISED - |
| | | DRAWN - | REVISED - |
| | PLOT SCALE = 60.0000 ' / IN. | CHECKED - | REVISED - |
| | PLOT DATE = May-18-2009 03:20:20PM | DATE - | REVISED - |

Allen Henderson & Associates, Inc.
Civil and Structural Engineers Springfield, IL.
62703 Phone: (217)544-8033 IL. Design Firm
No. 184-001907

**GRADING PLAN (DETENTION AREA)**

SCALE: 1" = 30' | SHEET NO. 73 OF 147 SHEETS | STA. | TO STA.

| F.A.U. RTE. | SECTION | COUNTY | TOTAL SHEETS | SHEET NO. |
|---|---|---|---|---|
| 8012 | 21(I-3) | SANGAMON | 147 | 73 |
| | | CONTRACT NO. 72A02 | | |
| FED. ROAD DIST. NO. | ILLINOIS | FED. AID PROJECT | | |