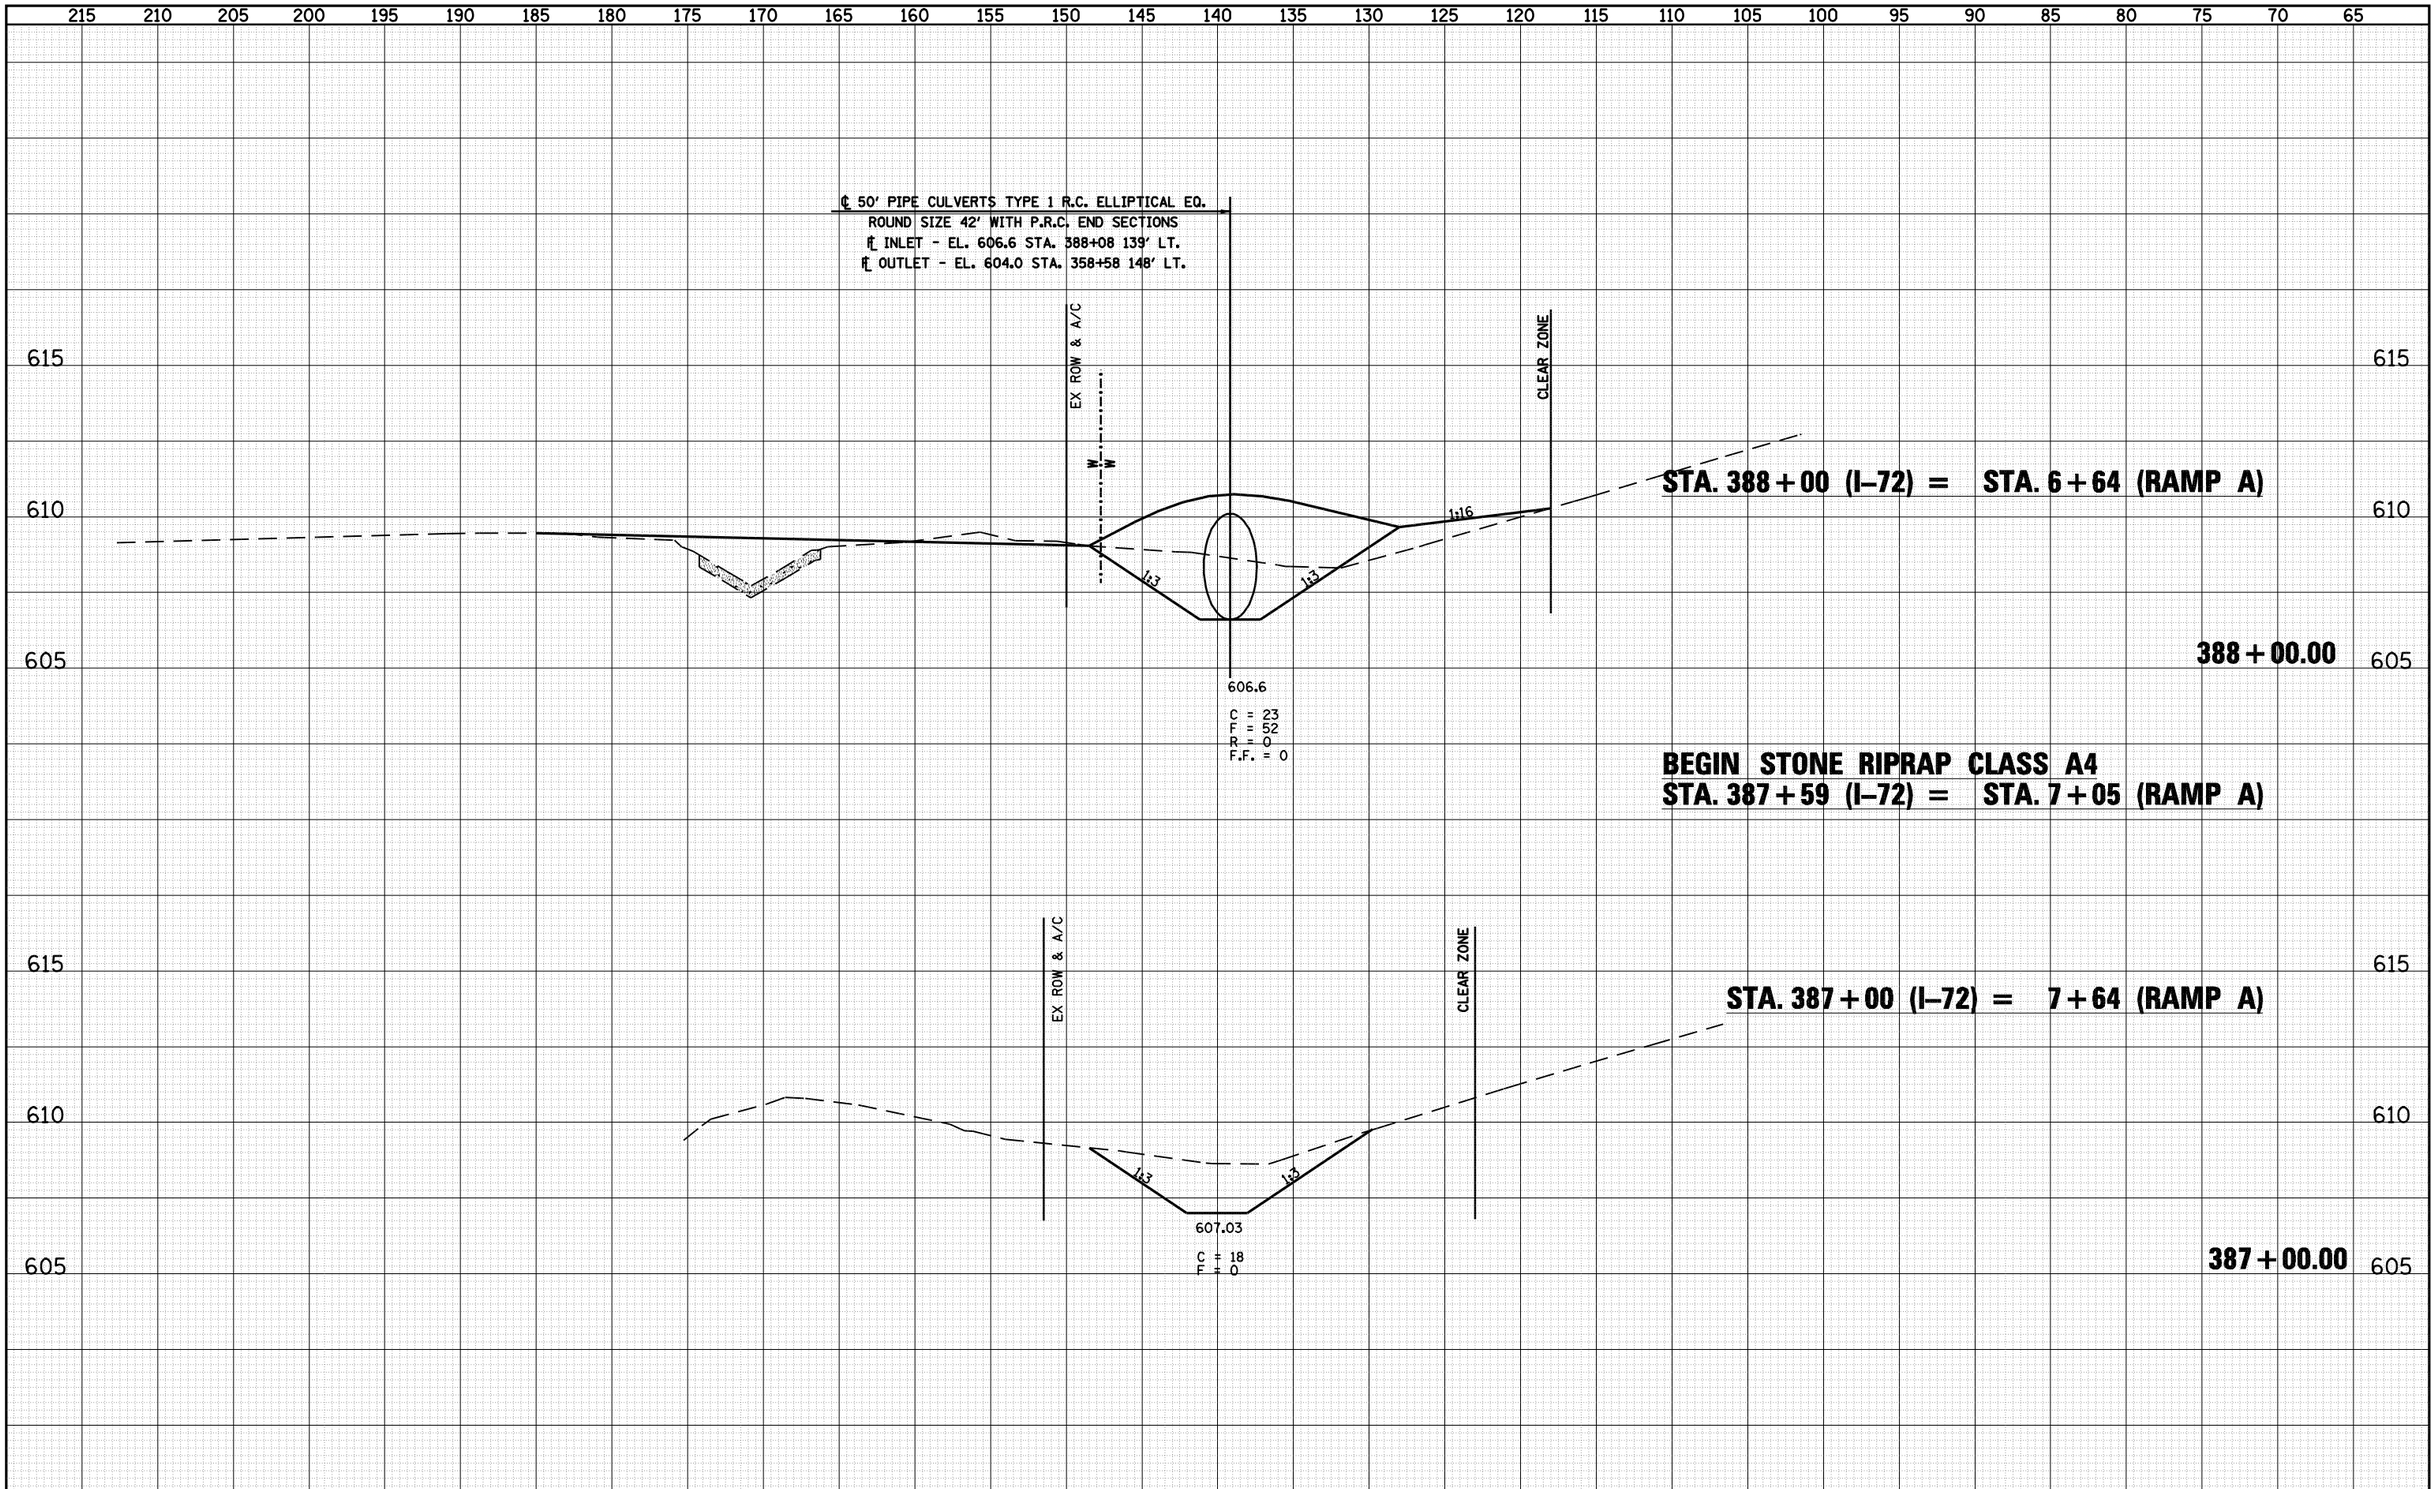

FINAL SURVEY	BY	DATE
SURVEYED		
PLOTTED		
TEMPLATE		
AREAS		
AREAS CHECKED		
NOTE BOOK		
NO.		

ORIGINAL SURVEY	BY	DATE
SURVEYED		
PLOTTED		
TEMPLATE		
AREAS		
AREAS CHECKED		
NOTE BOOK		
NO.		

FILE NAME = c:\pw_work\PWIDOT\LAUGHLINRL\d0143507\D672A02	USER NAME = laughlinrl	DESIGNED -	REVISED -
	sht=xsaht-172.dgn	DRAWN -	REVISED -
	PLOT SCALE = 10.0000 ' / IN.	CHECKED -	REVISED -
	PLOT DATE = May-18-2009 03:21:40PM	DATE -	REVISED -

Allen Henderson & Associates, Inc.
Civil and Structural Engineers Springfield, IL.
62703 Phone: (217)544-8033 IL. Design Firm
No. 184-001907

CROSS SECTIONS (WATERWAY NO. 1 & I 72)

SCALE: | SHEET NO. 93 OF 147 SHEETS | STA. 387+00 TO STA. 388+00

F.A.U. RTE.	SECTION	COUNTY	TOTAL SHEETS	SHEET NO.
8012	21(I-3)	SANGAMON	147	93
		CONTRACT NO. 72A02		

FED. ROAD DIST. NO. | ILLINOIS | FED. AID PROJECT