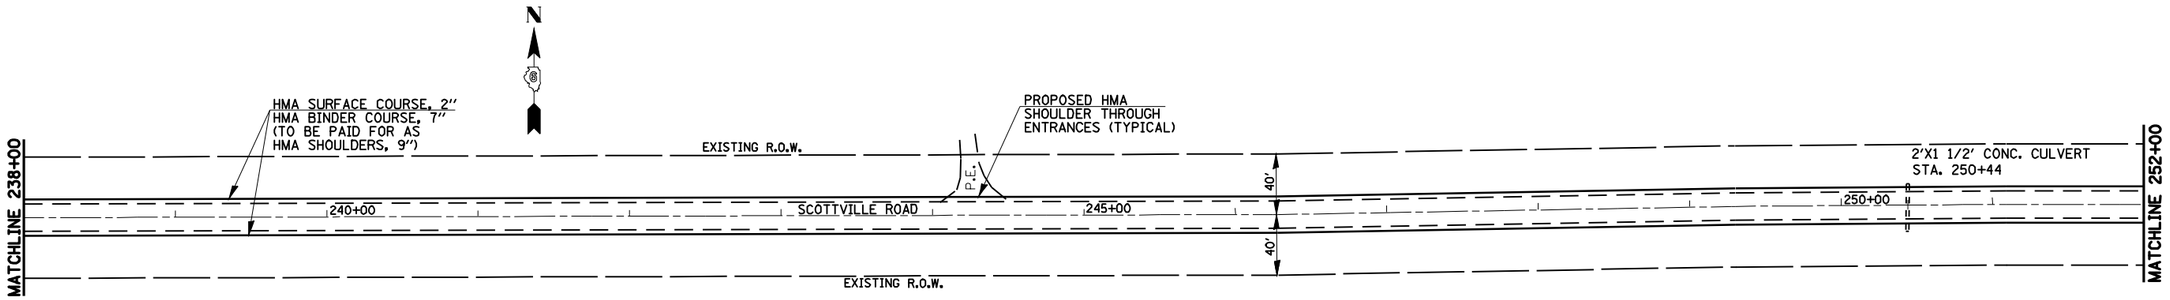

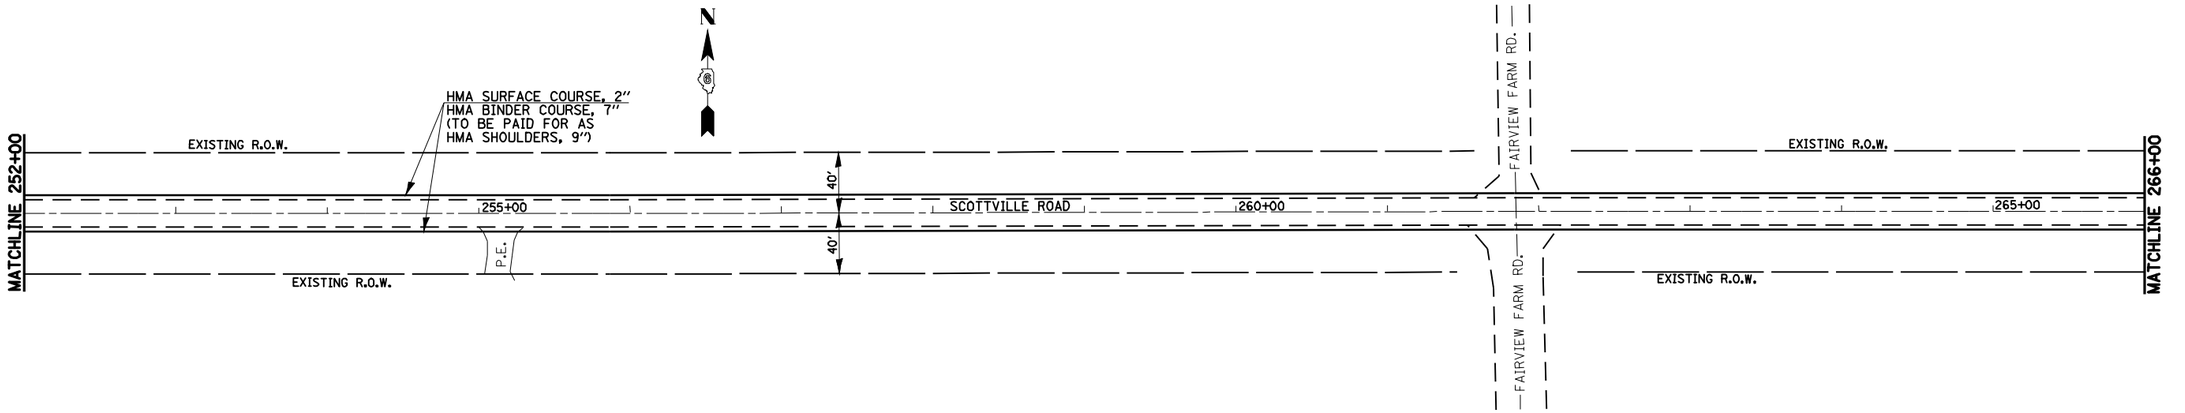

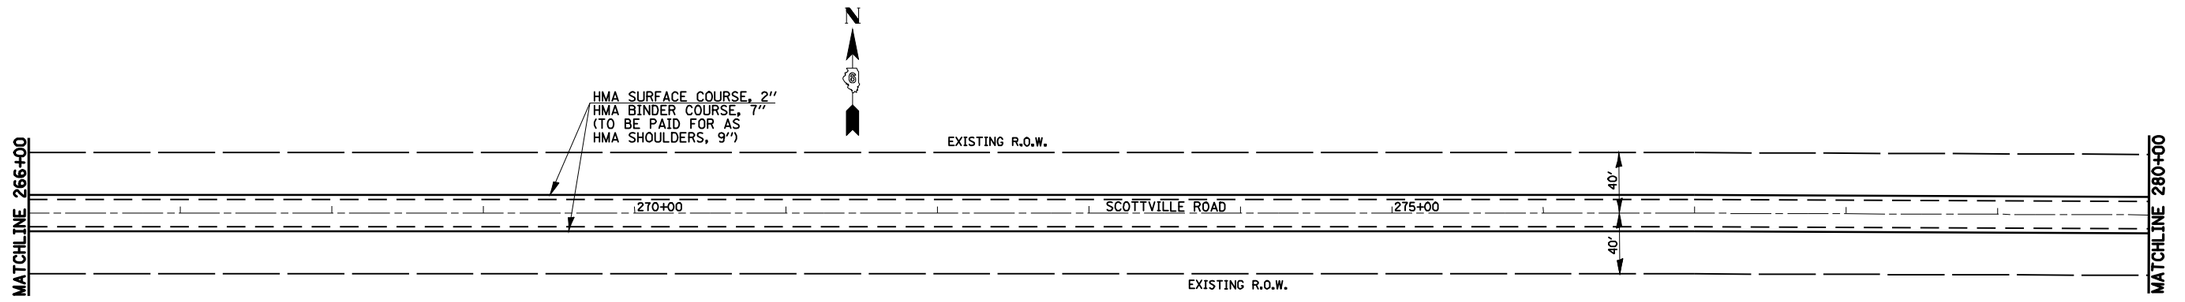

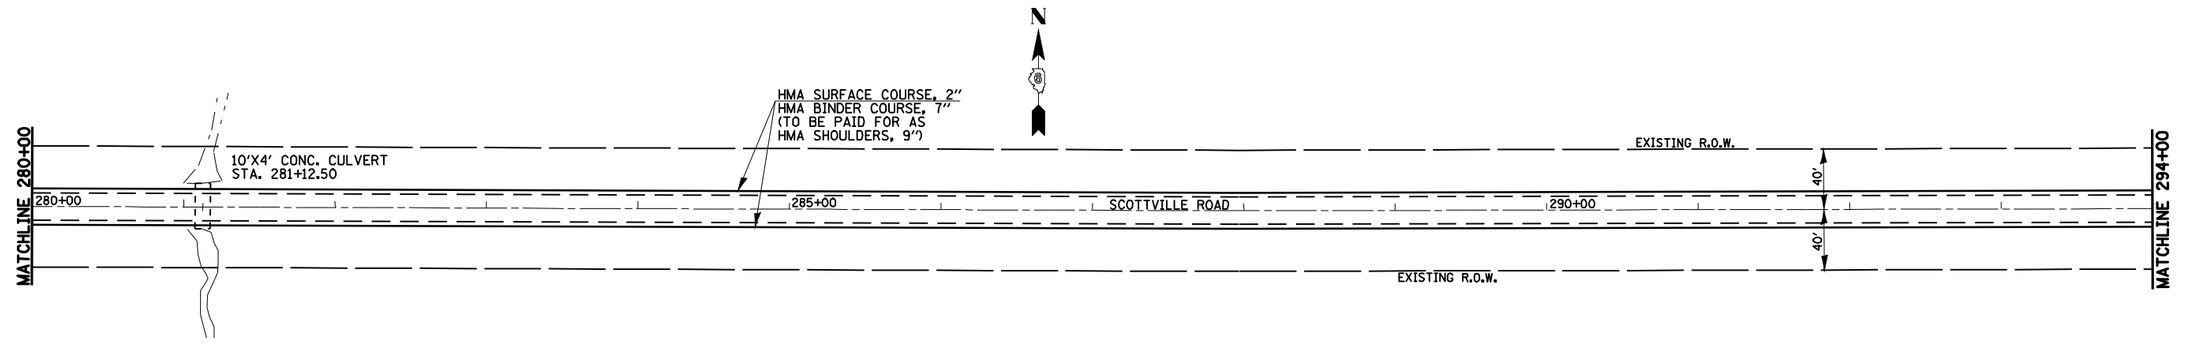

FILE NAME = c:\pw_work\PWIDOT\WOODSEJ\d0143531\D672C91-sht-plan.dgn	USER NAME = woodsej	DESIGNED -	REVISED -
		DRAWN -	REVISED -
	PLOT SCALE = 100.0000 ' / IN.	CHECKED -	REVISED -
	PLOT DATE = May-21-2009 11:24:19AM	DATE -	REVISED -

STATE OF ILLINOIS
DEPARTMENT OF TRANSPORTATION

PLAN LAYOUT

SCALE: | SHEET NO. 2 OF 4 SHEETS | STA. | TO STA.

F.A.S. RTE.	SECTION	COUNTY	TOTAL SHEETS	SHEET NO.
731	(1)I-1	MACOUPIN	8	6
		CONTRACT NO. 72C91		
		ILLINOIS FED. AID PROJECT		