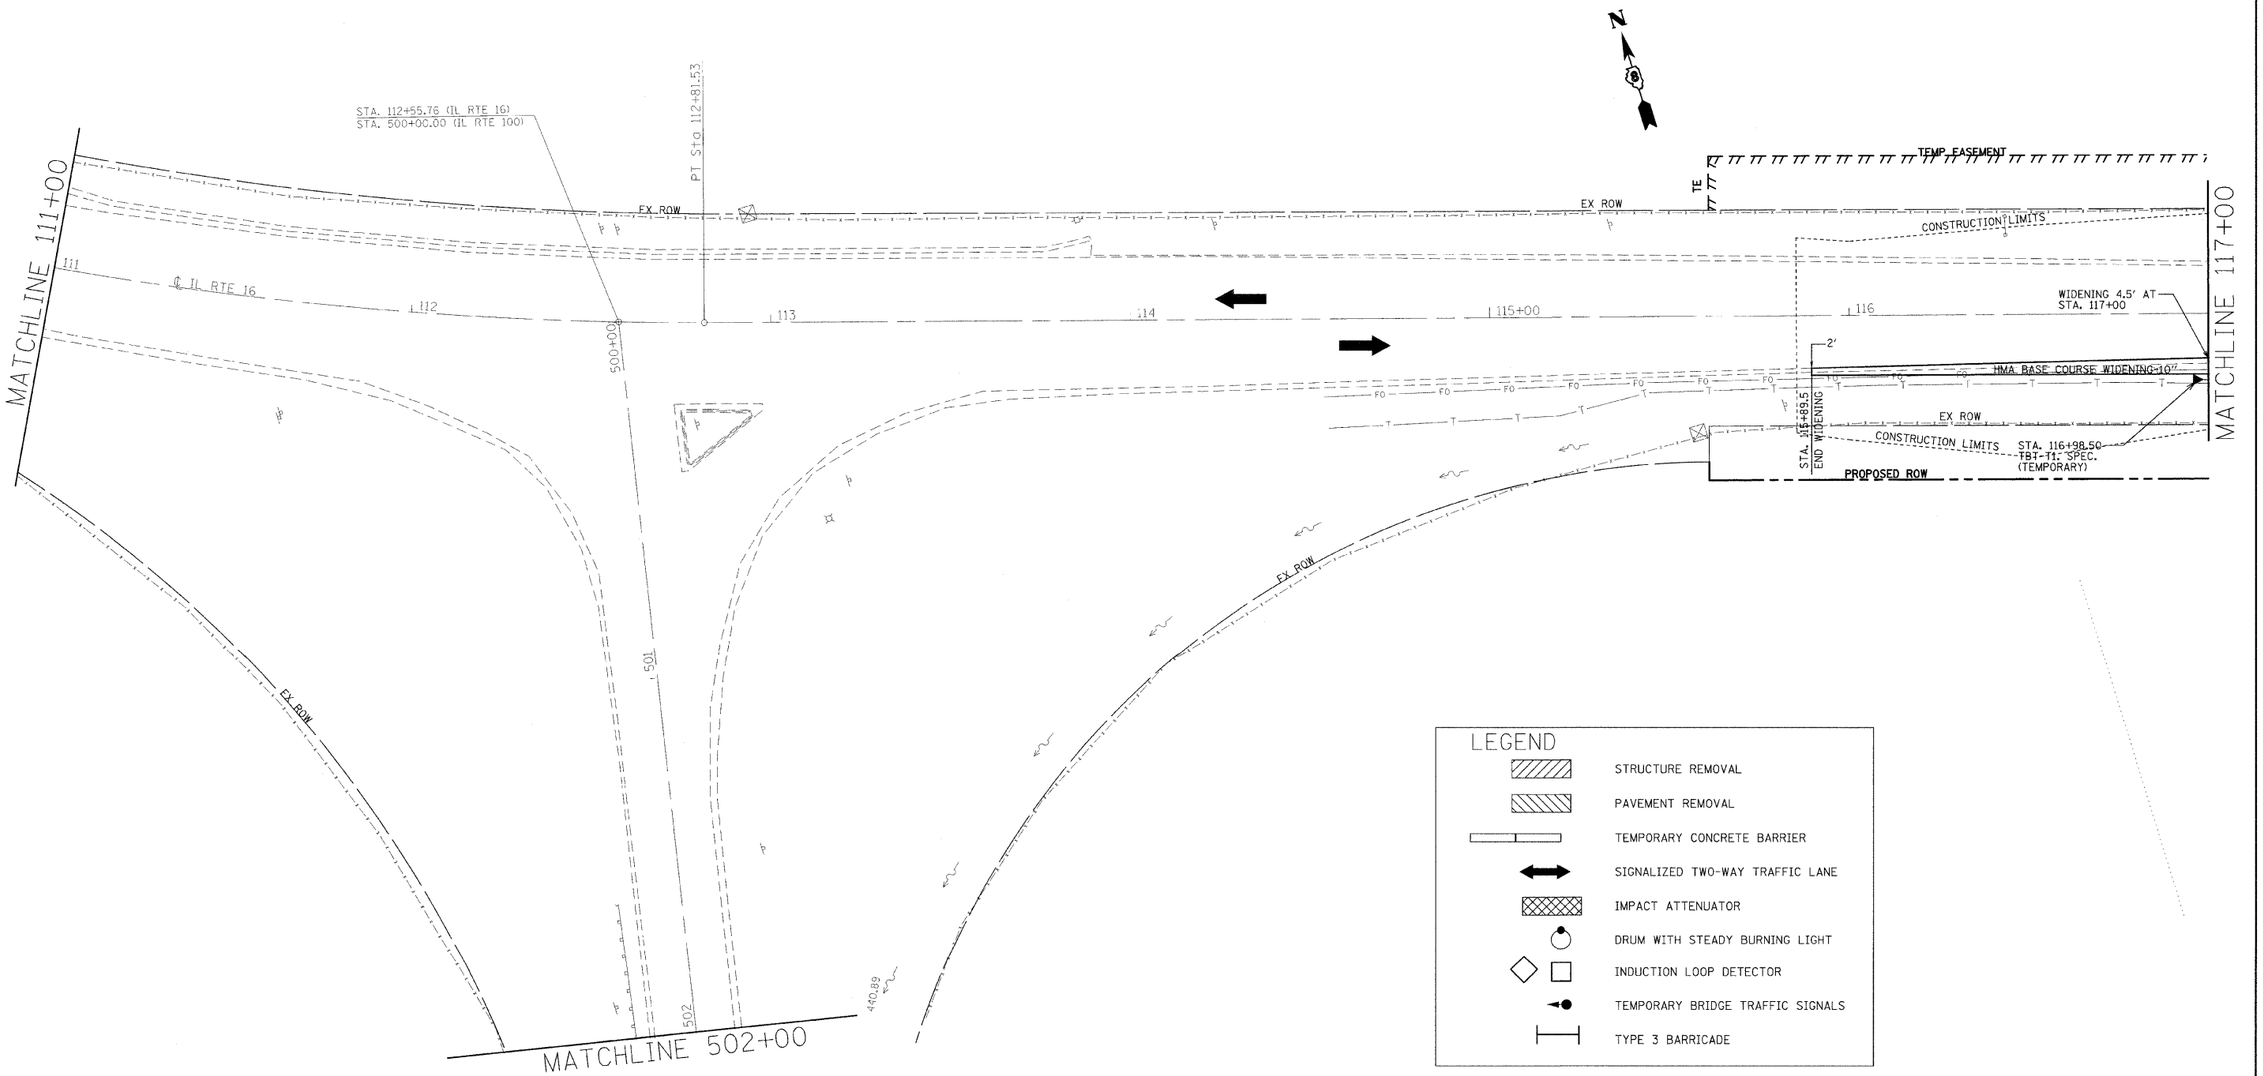

FILE NAME = c:\pw_work\pwidot\manntm\dms51935\pln02006a.dgn	USER NAME = manntm	DESIGNED -	REVISED -	STATE OF ILLINOIS DEPARTMENT OF TRANSPORTATION	STAGE IA CONSTRUCTION	F.A.P. RTE.	SECTION	COUNTY	TOTAL SHEETS	SHEET NO.
		DRAWN -	REVISED -			325	3BR-2	JERSEY	90	16
	PLOT SCALE = 20.0000 ' / IN.	CHECKED -	REVISED -					CONTRACT NO. 76B01		
	PLOT DATE = 12/11/2008	DATE -	REVISED -		SCALE: SHEET NO. 2 OF 12 SHEETS STA. TO STA.	FED. ROAD DIST. NO. 8	ILLINOIS	FED. AID PROJECT		