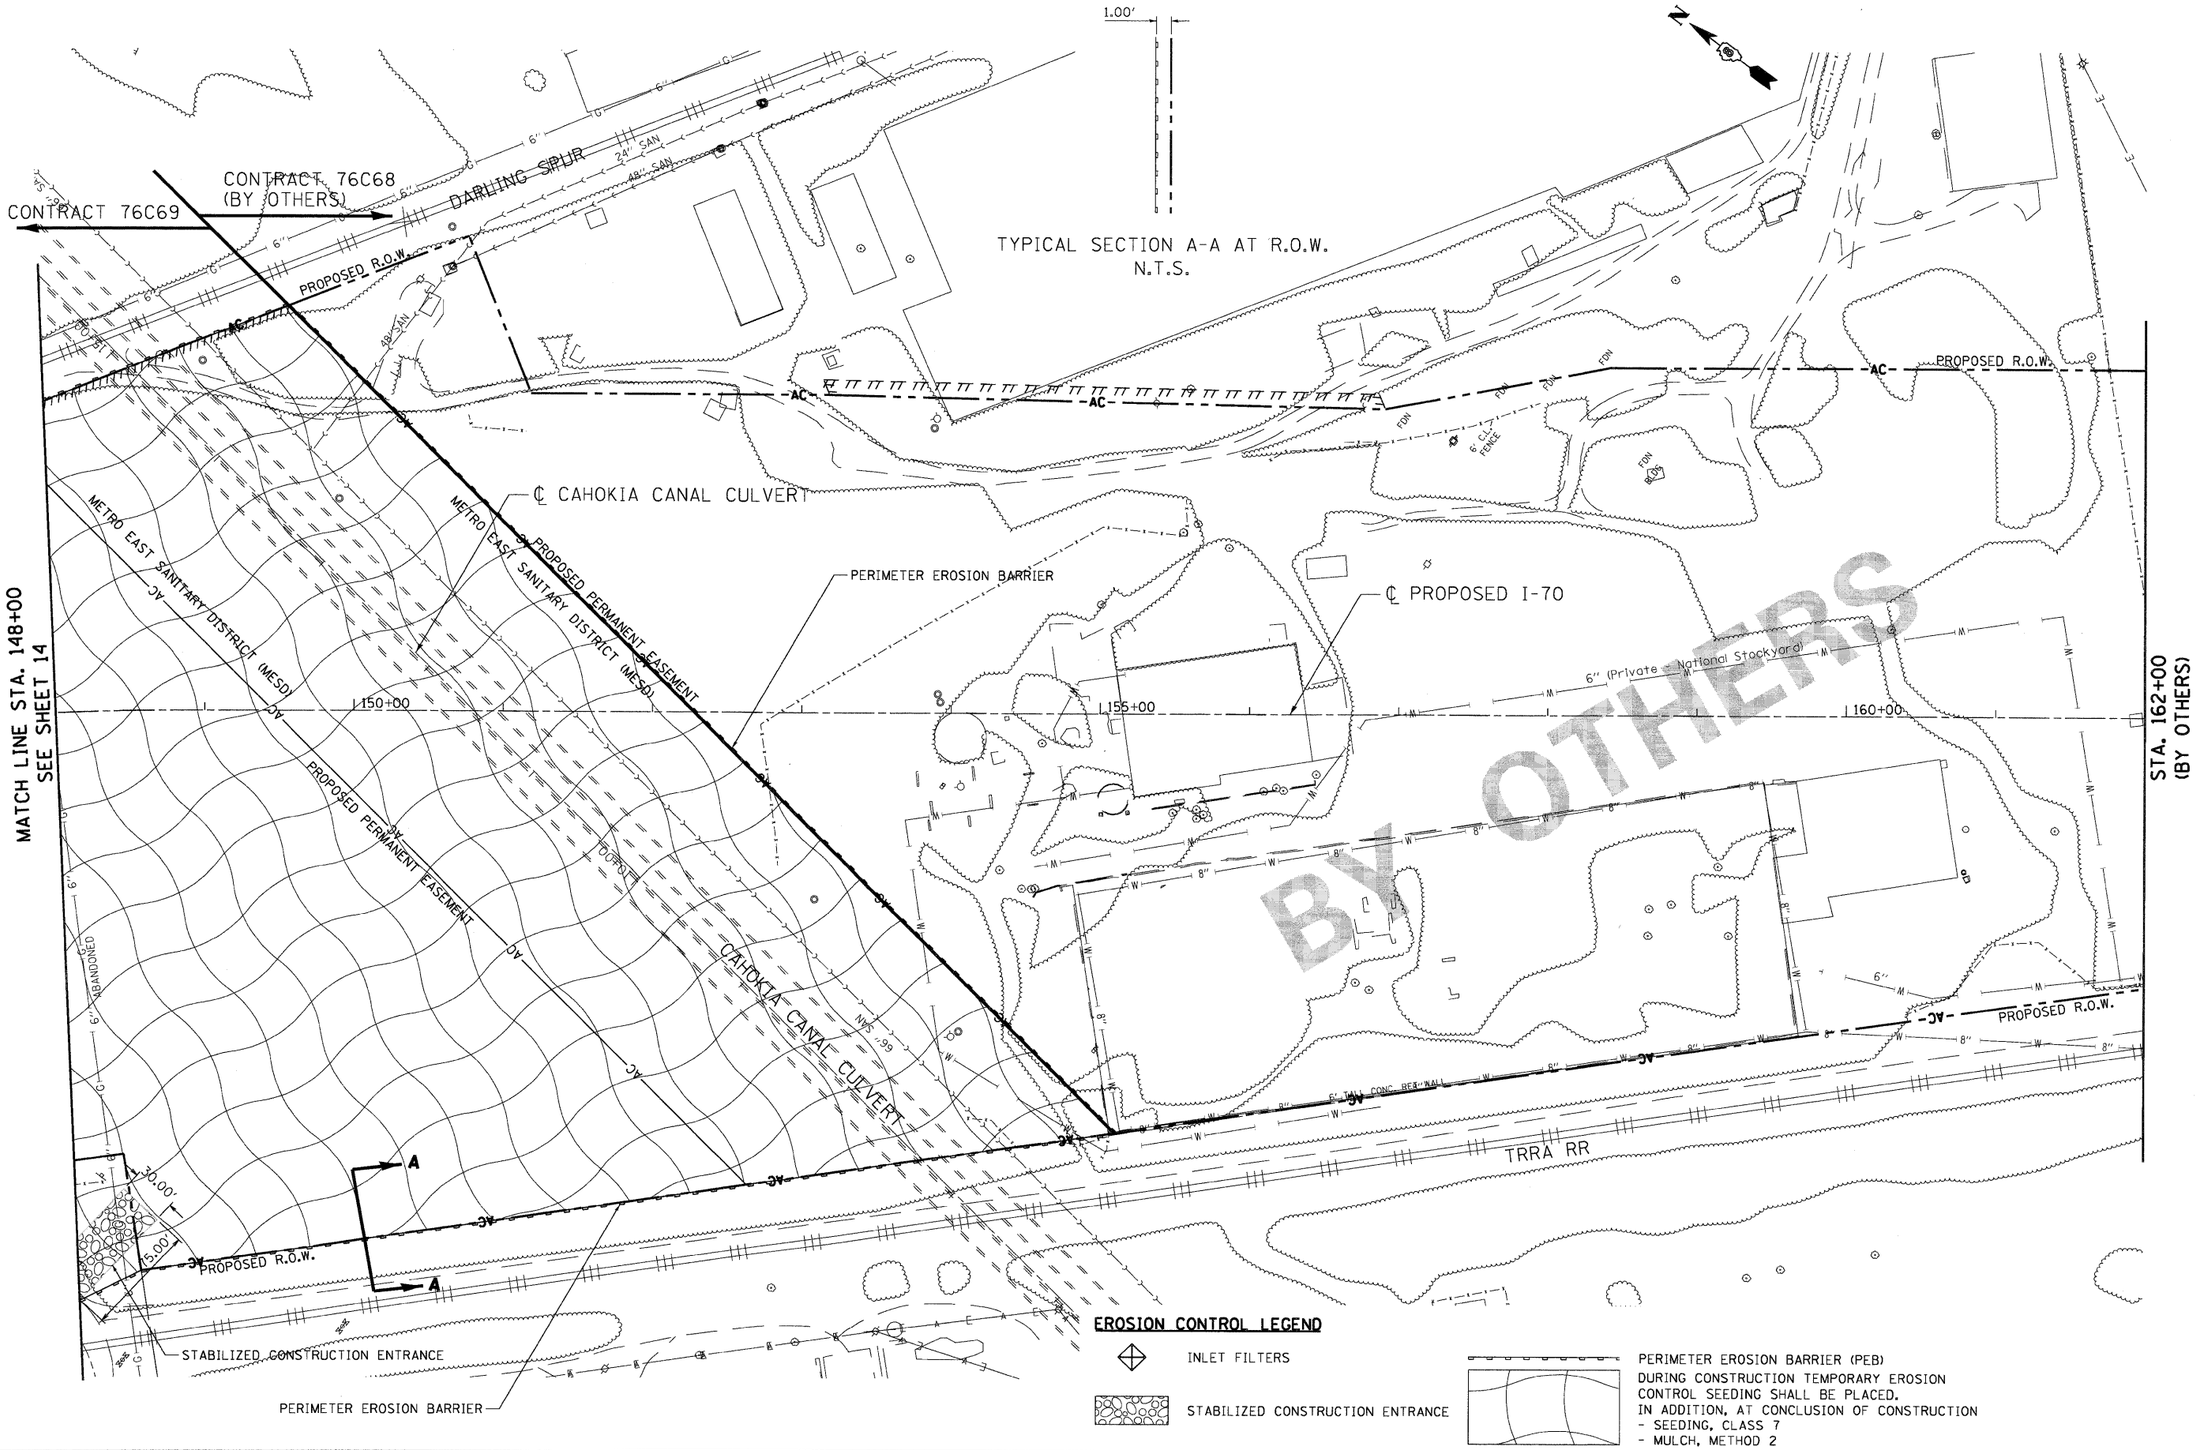

FILE NAME = $FILEL$	USER NAME = $USER$	DESIGNED - JB	REVISED -
		DRAWN - JB	REVISED -
TENG TENG & ASSOCIATES, INC. ENGINEERS/ARCHITECTS/PLANNERS CHICAGO, ILLINOIS	PLOT SCALE = $SCALE$	CHECKED - ACL	REVISED -
	PLOT DATE = $DATE$	DATE - 05/15/09	REVISED -

STATE OF ILLINOIS
DEPARTMENT OF TRANSPORTATION
I-70 CONNECTION

EROSION AND SEDIMENT CONTROL PLAN
STA. 148+00 TO STA. 162+00

SCALE: 1"=50' | SHEET NO. OF SHEETS | STA. TO STA.

F.A.P. RTE.	SECTION	COUNTY	TOTAL SHEETS	SHEET NO.
998	82-1DM-2	ST. CLAIR	21	15
		CONTRACT NO. 76C69		
FED. ROAD DIST. NO.	ILLINOIS	FED. AID PROJECT		

..\DBCONN-99-MOTIFI.DGN, ..\DBCONN-2C-BORDERI.DGN, ..\DBCONN-99-LAYOUTI.DGN, ..\DBCONN-99-LEGEND1.DGN, ..\DBCONN-2C-EROS1.DGN
5-12-2009, 14:09:33 BONDHUJD F:\DOC20000\20868-001\COMMON\SHEETMGMNT\TEMPSHEETPROC\DBCONN-2C-SHT-EROS2-14800.DGN