F.A.U RTE.	SECTION	COUNTY	TOTAL SHEETS	SHEET NO.
	97-00084-00-BR	DUPAGE	241	57
STA.	50+00 TO STA.		54+70	
FED. ROAD DIST. NO.	ILLINOIS	FED. AID PROJECT		

CONTRACT NO. 83908

NOTES:
1. FOR ADDITIONAL CROSS-SLOPE TRANSITION INFORMATION, SEE TYPICAL SECTIONS SHEET. NEGATIVE SIGN INDICATES PAVEMENT SLOPING AWAY FROM PGL, POSITIVE SIGN TOWARD PGL
2. SEE FIRST PLAN & PROFILE SHEET FOR PAY CODE LEGEND

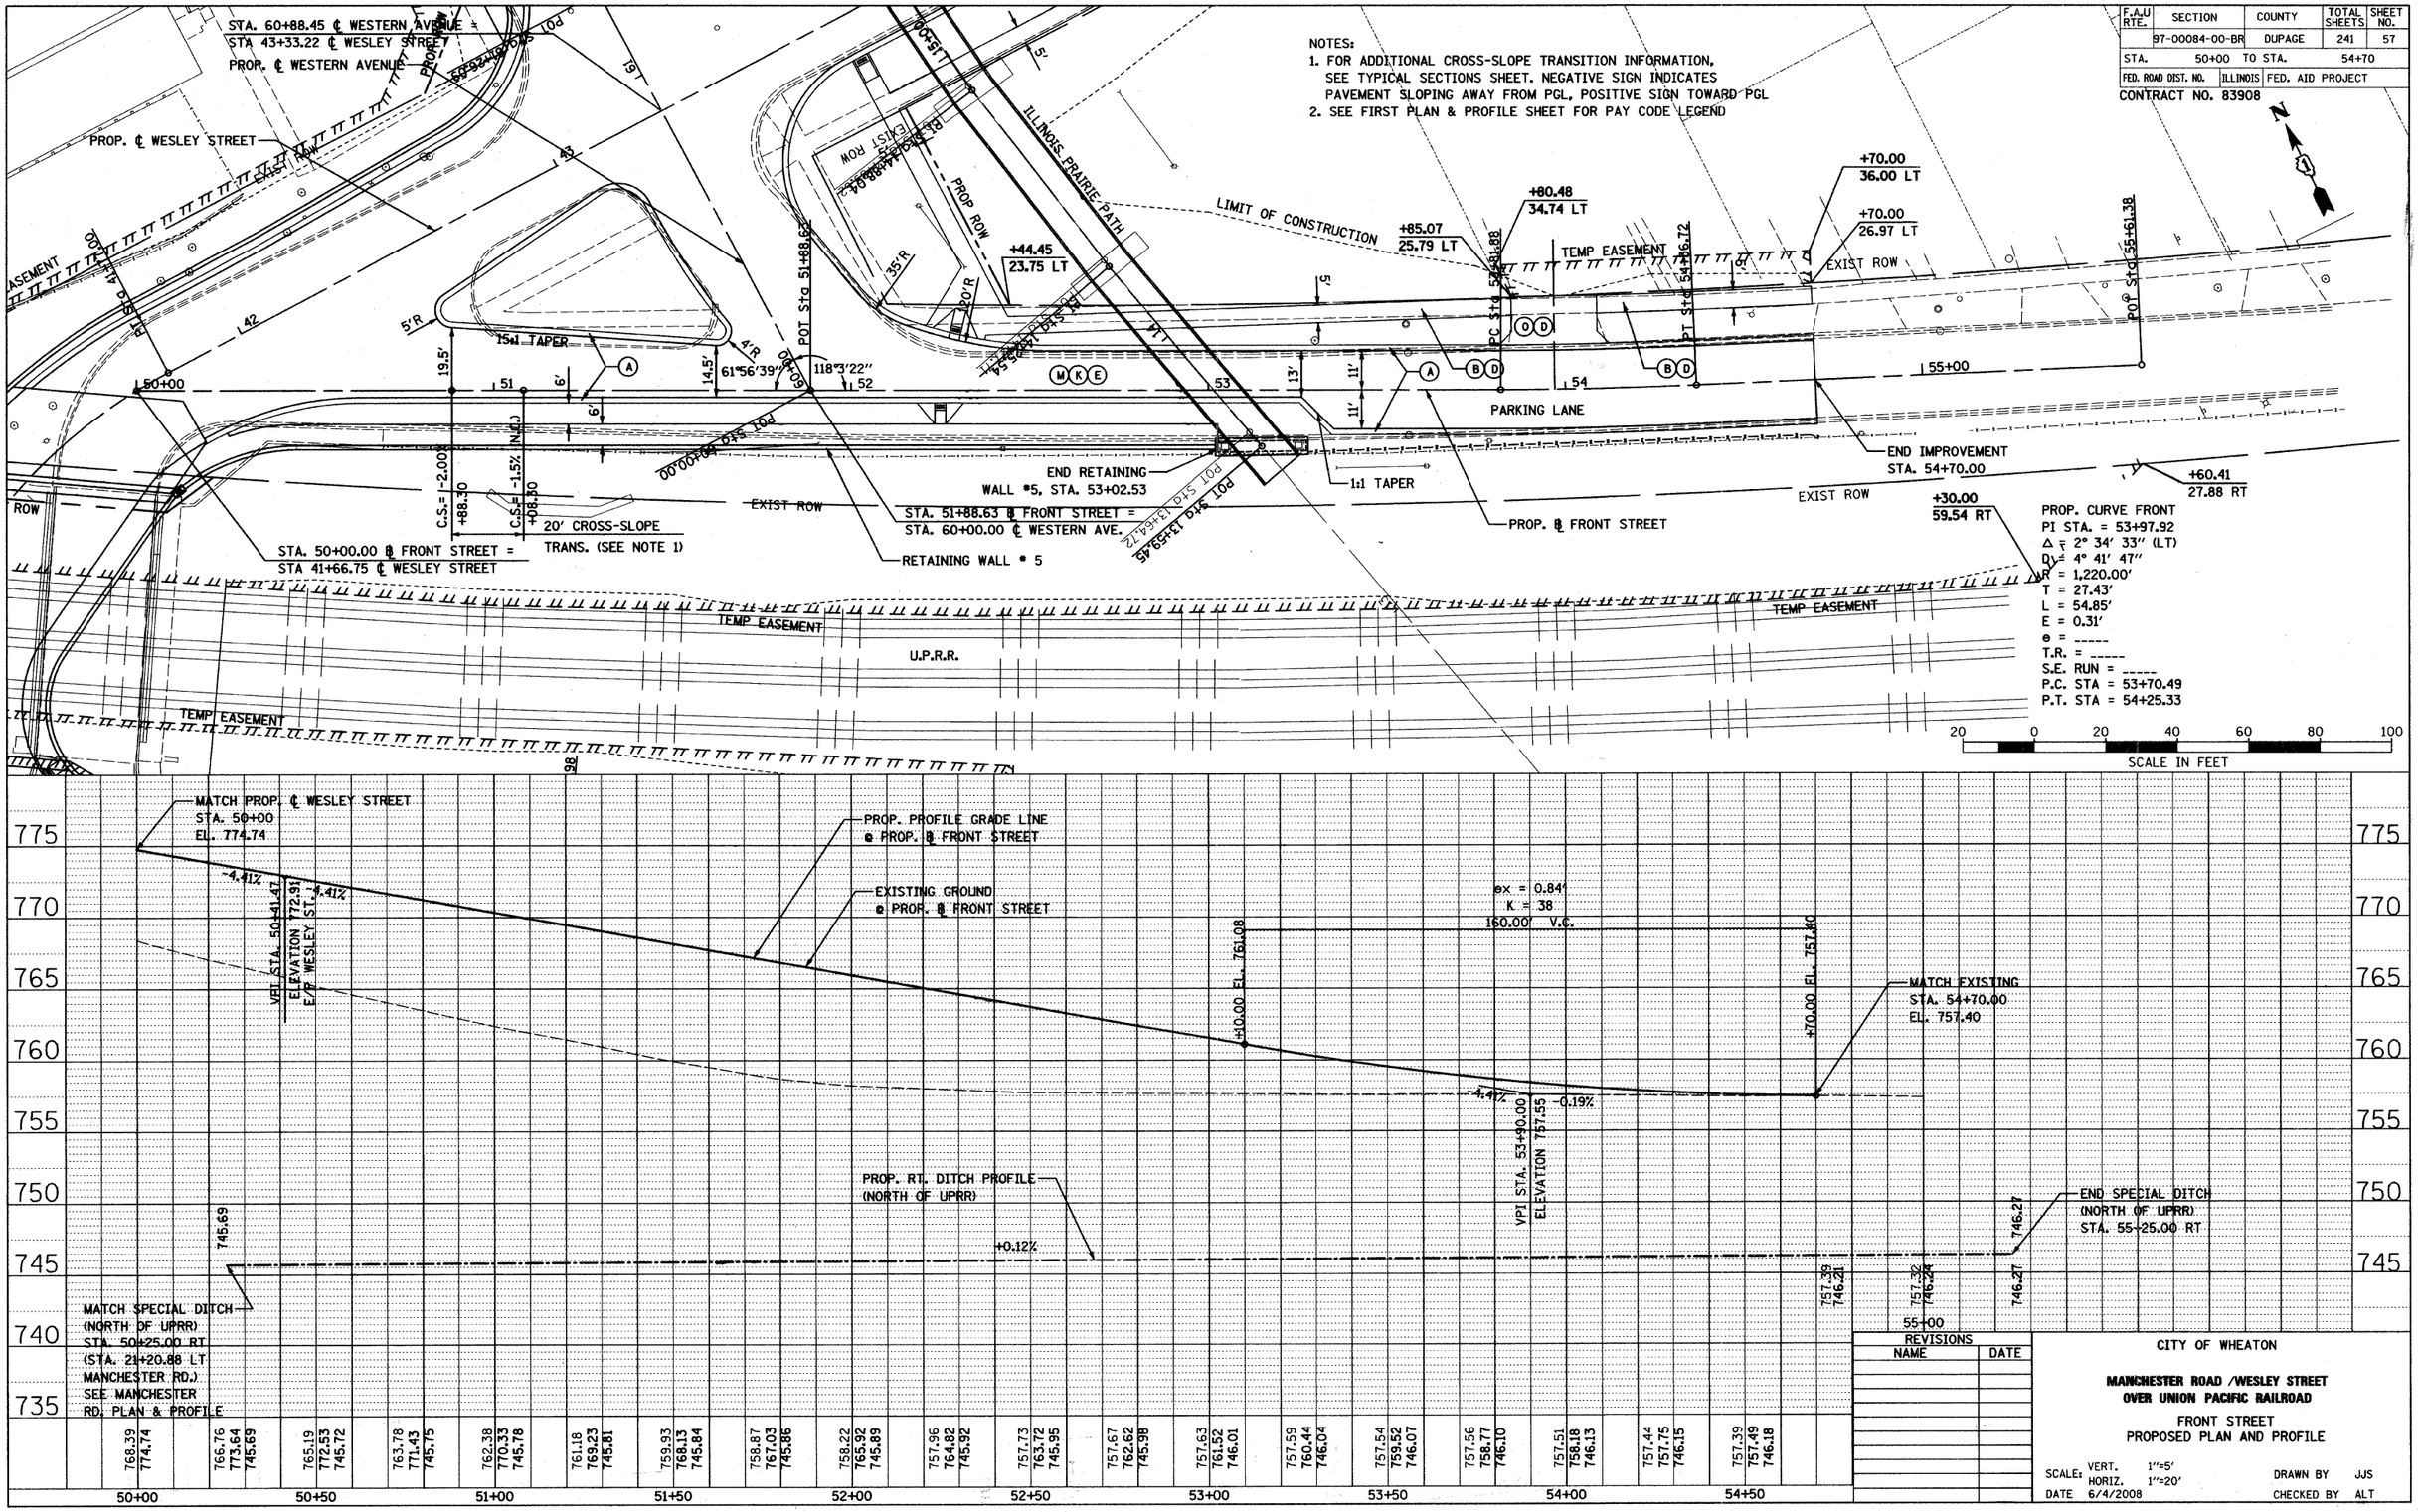

REVISIONS	
NAME	DATE

CITY OF WHEATON

MANCHESTER ROAD /WESLEY STREET OVER UNION PACIFIC RAILROAD

FRONT STREET
PROPOSED PLAN AND PROFILE

SCALE: VERT. 1"=5' HORIZ. 1"=20'
DATE 6/4/2008
DRAWN BY JJS
CHECKED BY ALT

FRONT STREET (SHEET 1 OF 1)
STA. 50+00 TO STA. 54+70