F.A.U RTE.	SECTION	COUNTY	TOTAL SHEETS	SHEET NO.
	97-00084-00-BR	DUPAGE	241	58
STA. 10+00		TO STA. 16+00		
FED. ROAD DIST. NO.	ILLINOIS	FED. AID PROJECT		

CONTRACT NO. 83908

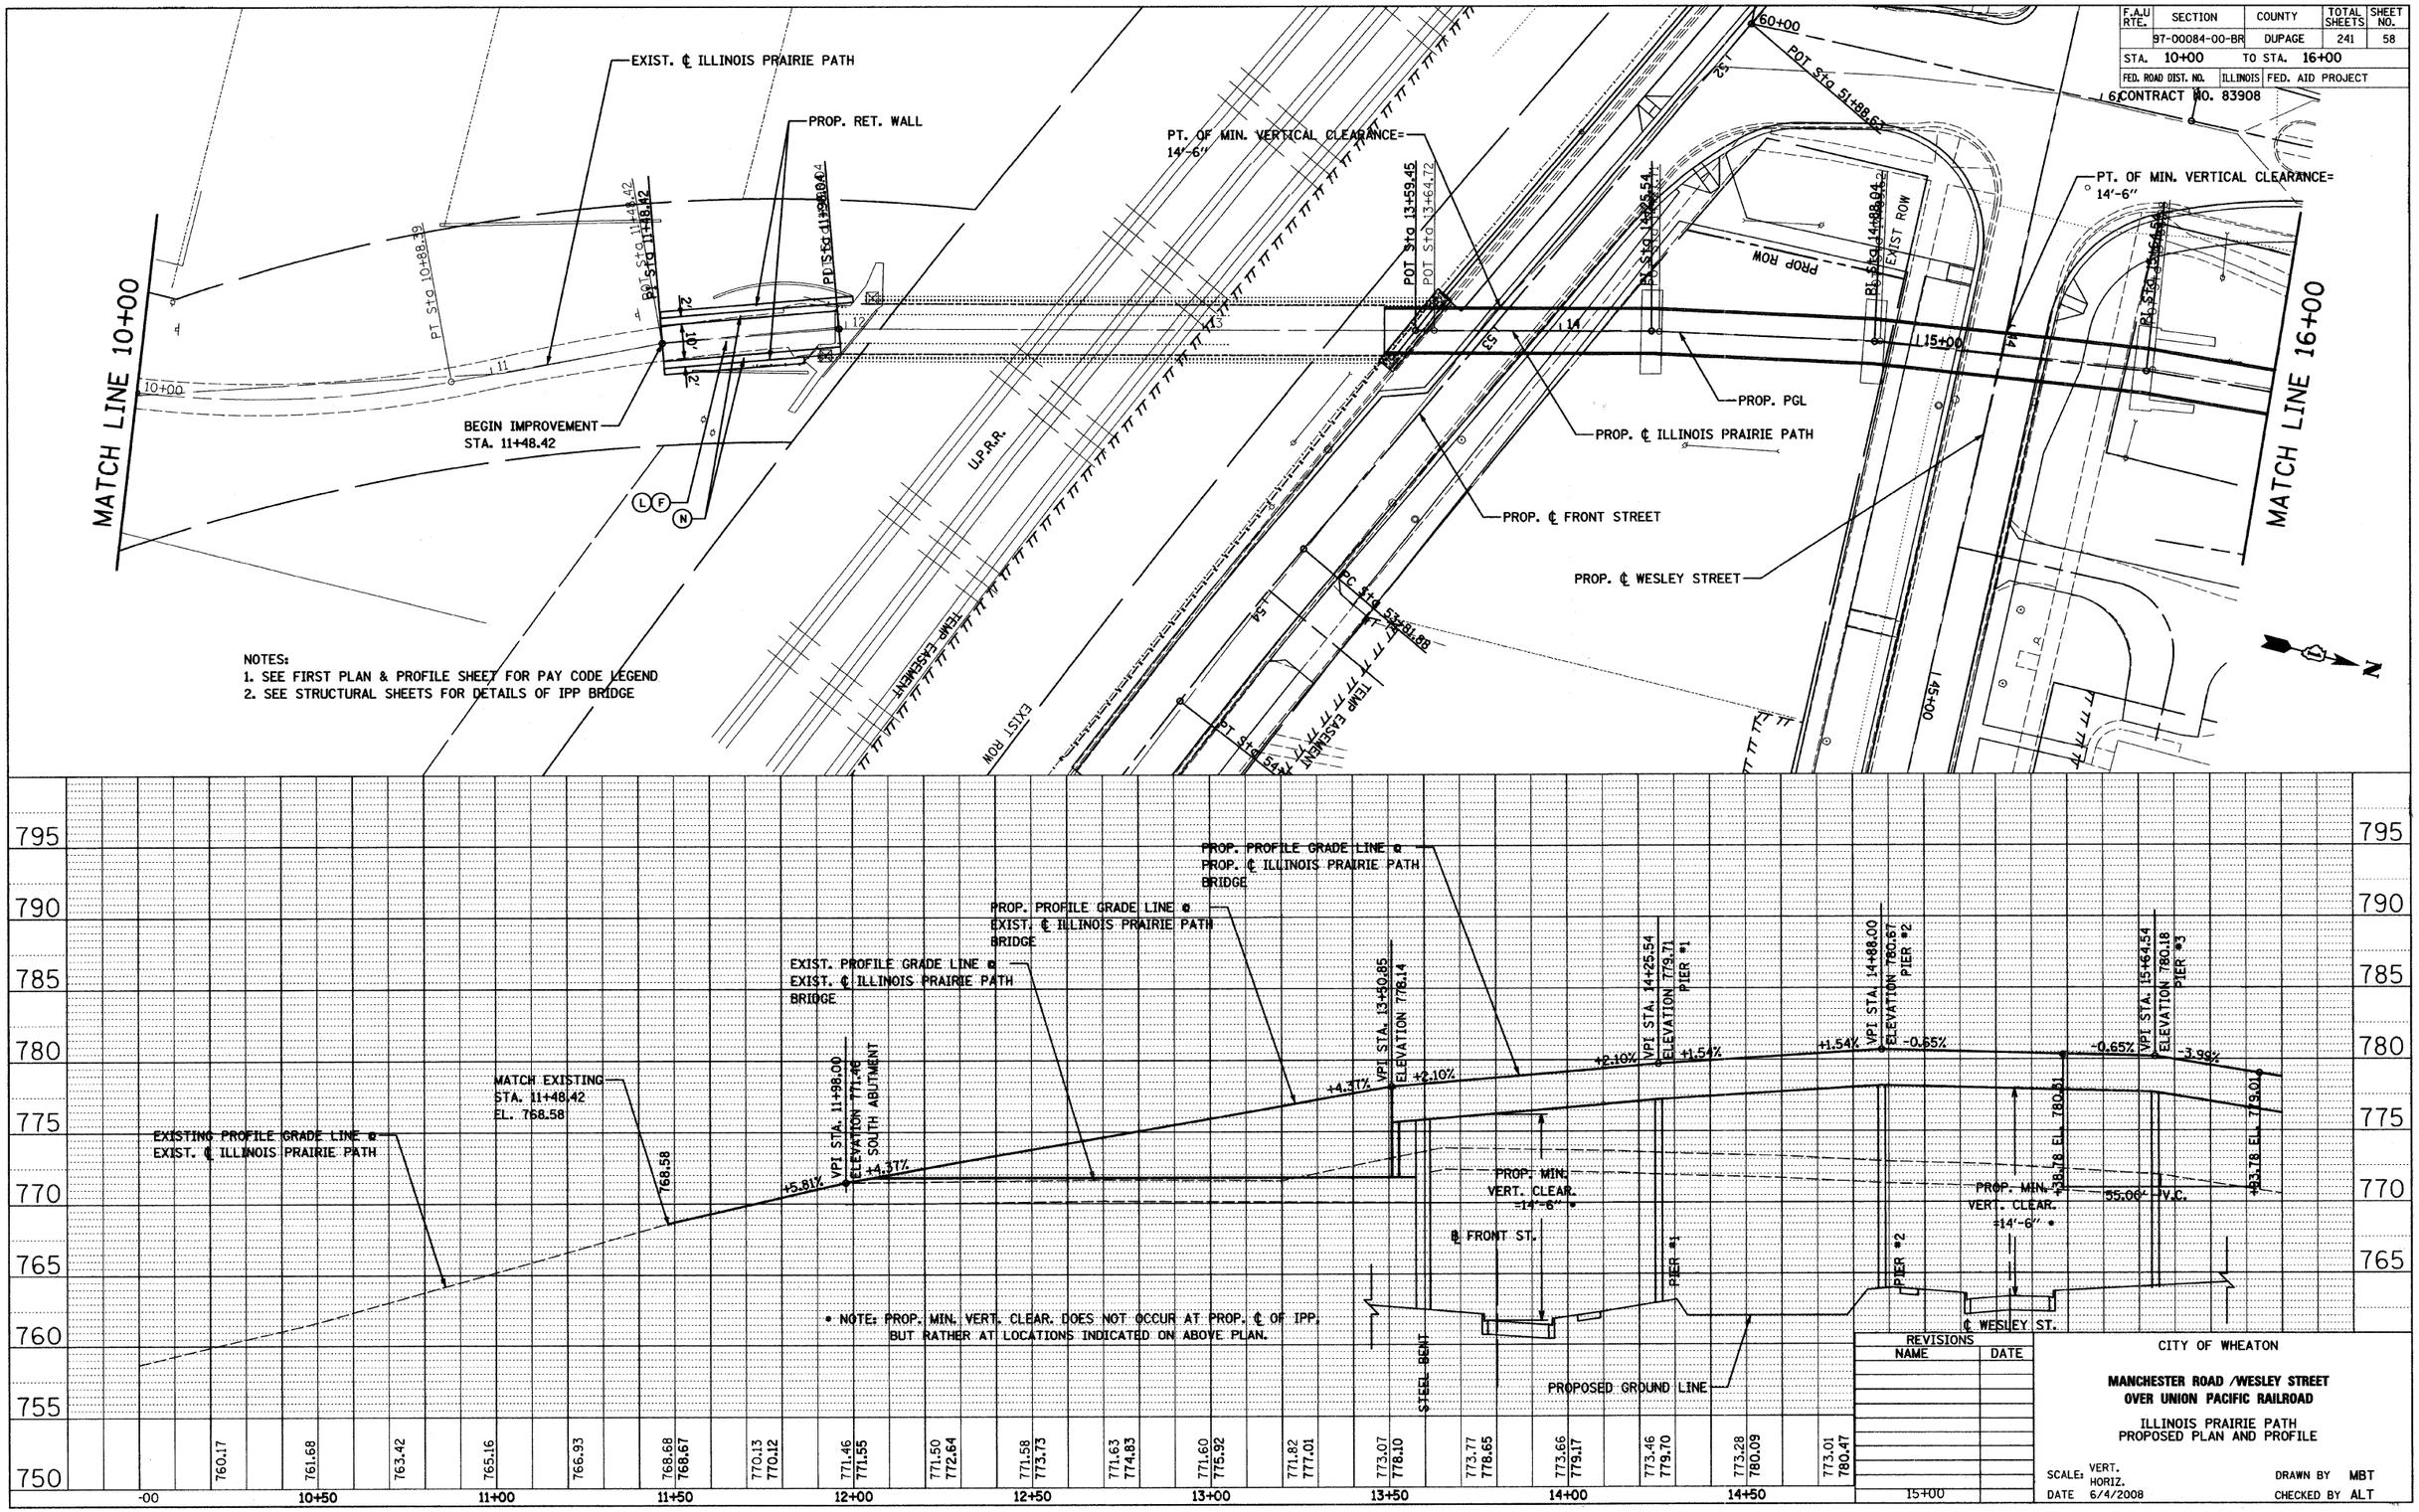

REVISIONS	
NAME	DATE

CITY OF WHEATON

MANCHESTER ROAD /WESLEY STREET OVER UNION PACIFIC RAILROAD

ILLINOIS PRAIRIE PATH
PROPOSED PLAN AND PROFILE

SCALE: VERT. HORIZ.
DATE 6/4/2008
DRAWN BY MBT
CHECKED BY ALT

ILLINOIS PRAIRIE PATH (SHEET 1 OF 2)

STA. 10+00 TO STA. 16+00