F.A.U RTE.	SECTION	COUNTY	TOTAL SHEETS	SHEET NO.
	97-00084-00-BR	DUPAGE	241	67
STA. 16+00	TO STA. 22+00			
FED. ROAD DIST. NO.	ILLINOIS	FED. AID PROJECT		

CONTRACT NO. 83908

PLAN
SURVEYED
PLOTTED
QUANTITIES CHECKED
R.O.W. CHECKED
NOTE BOOK
NO.
ALIGNMENT
CADD FILE NAME
BY
DATE

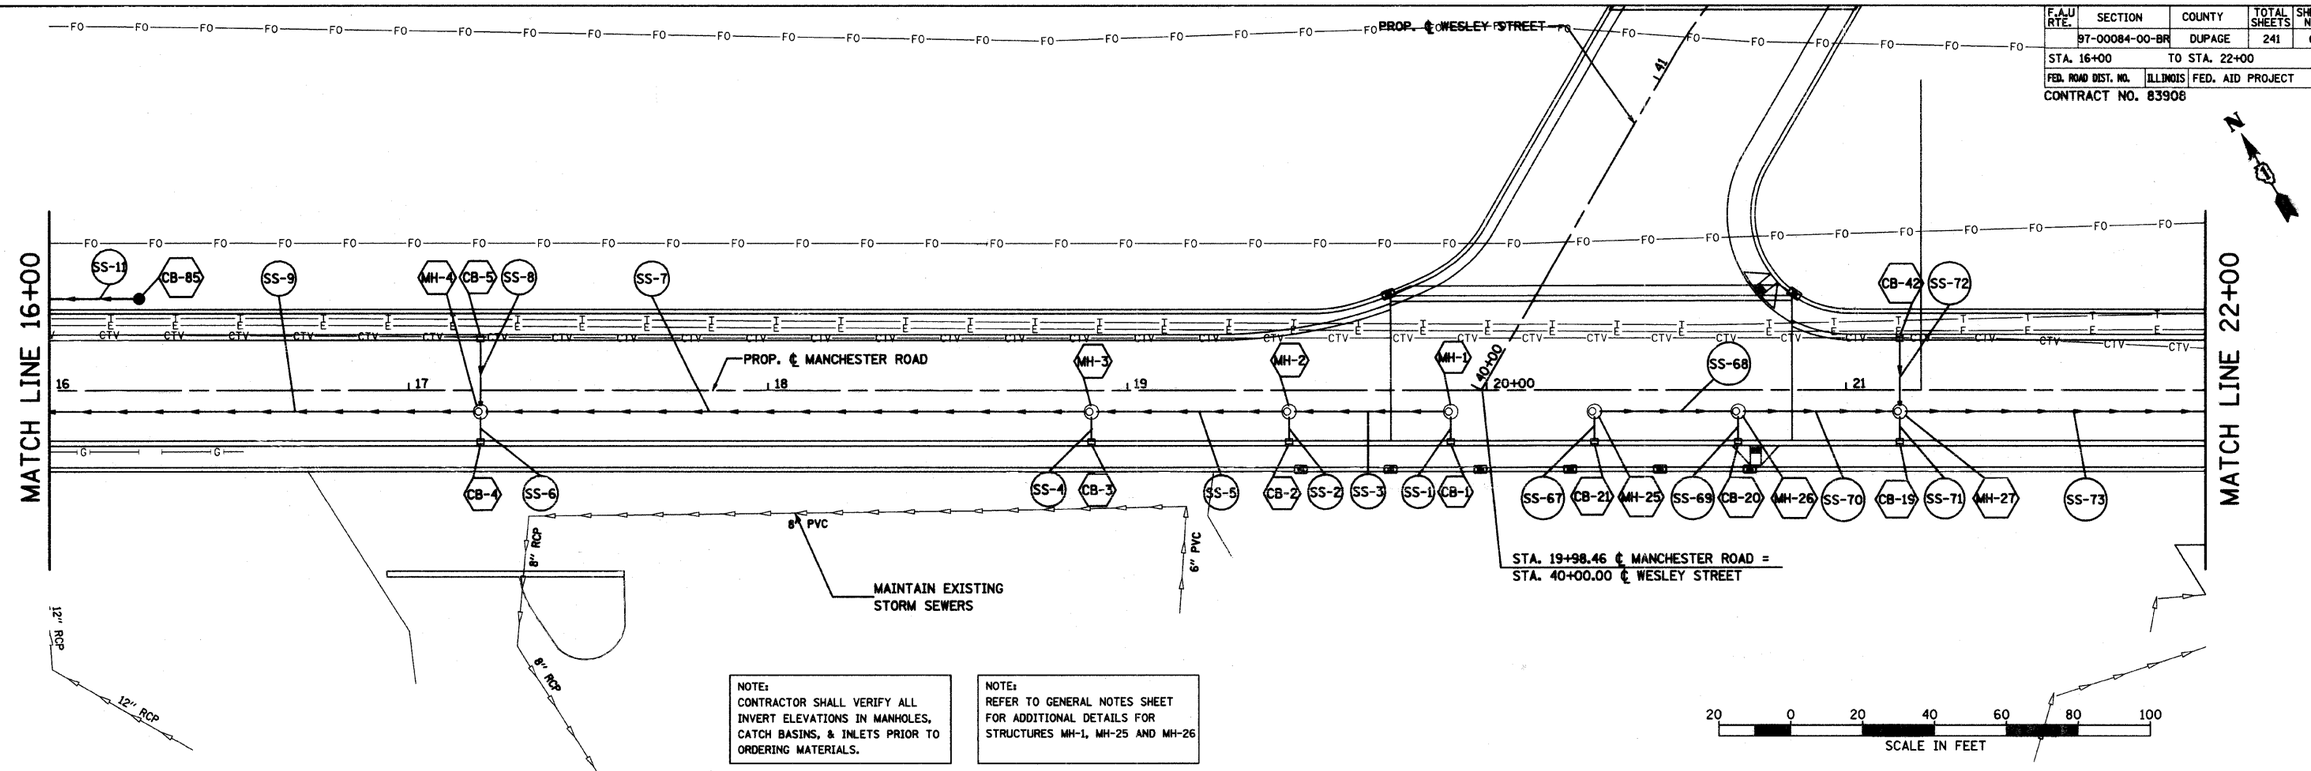

NOTE:
CONTRACTOR SHALL VERIFY ALL INVERT ELEVATIONS IN MANHOLES, CATCH BASINS, & INLETS PRIOR TO ORDERING MATERIALS.

NOTE:
REFER TO GENERAL NOTES SHEET FOR ADDITIONAL DETAILS FOR STRUCTURES MH-1, MH-25 AND MH-26

PROFILE
SURVEYED
PLOTTED
QUANTITIES CHECKED
R.O.W. NOTED
STRUCTURE NO.
NOTE BOOK
NO.
BY
DATE

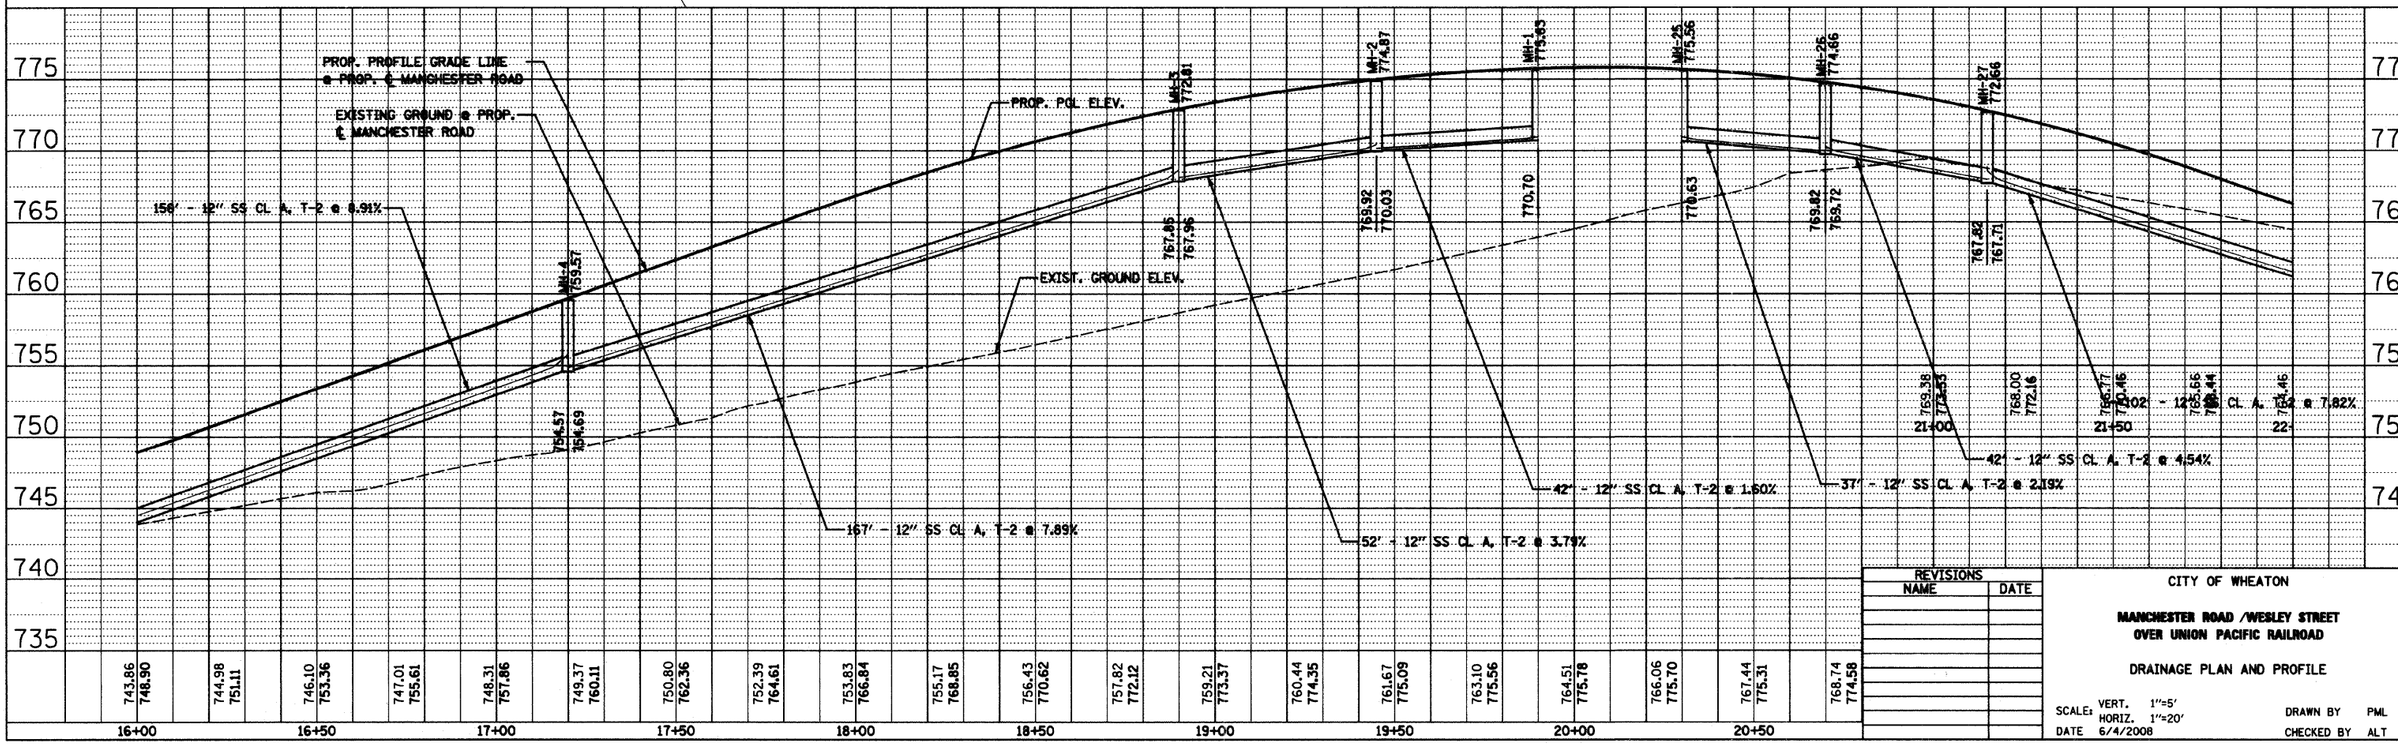

REVISIONS NAME	DATE

CITY OF WHEATON

MANCHESTER ROAD /WESLEY STREET OVER UNION PACIFIC RAILROAD

DRAINAGE PLAN AND PROFILE

SCALE: VERT. 1"=5'
HORIZ. 1"=20'

DRAWN BY PML

DATE 6/4/2008

CHECKED BY ALT