FISCAL YEAR	COUNTY	COUNTY HIGHWAY	TOTAL SHEETS	SHEET NO.
2007	DUPAGE	•	241	162
CONTRACT NUMBER 83908				
SECTION 97-00084-00-BR				

• FAU 3549/ FAU 1432

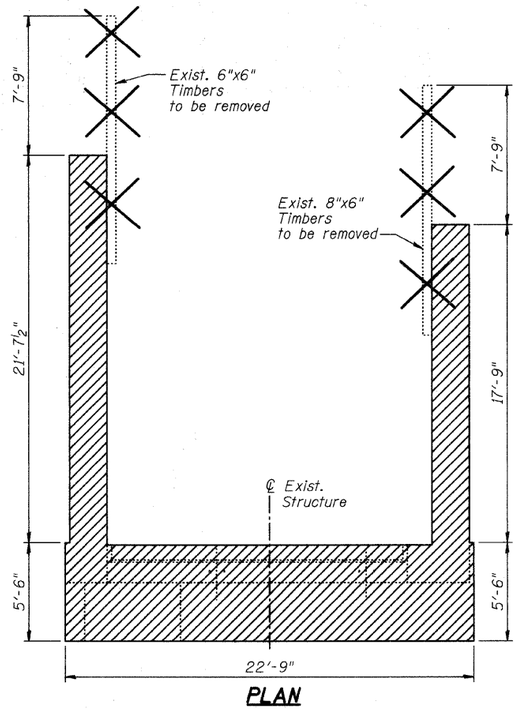

PLAN

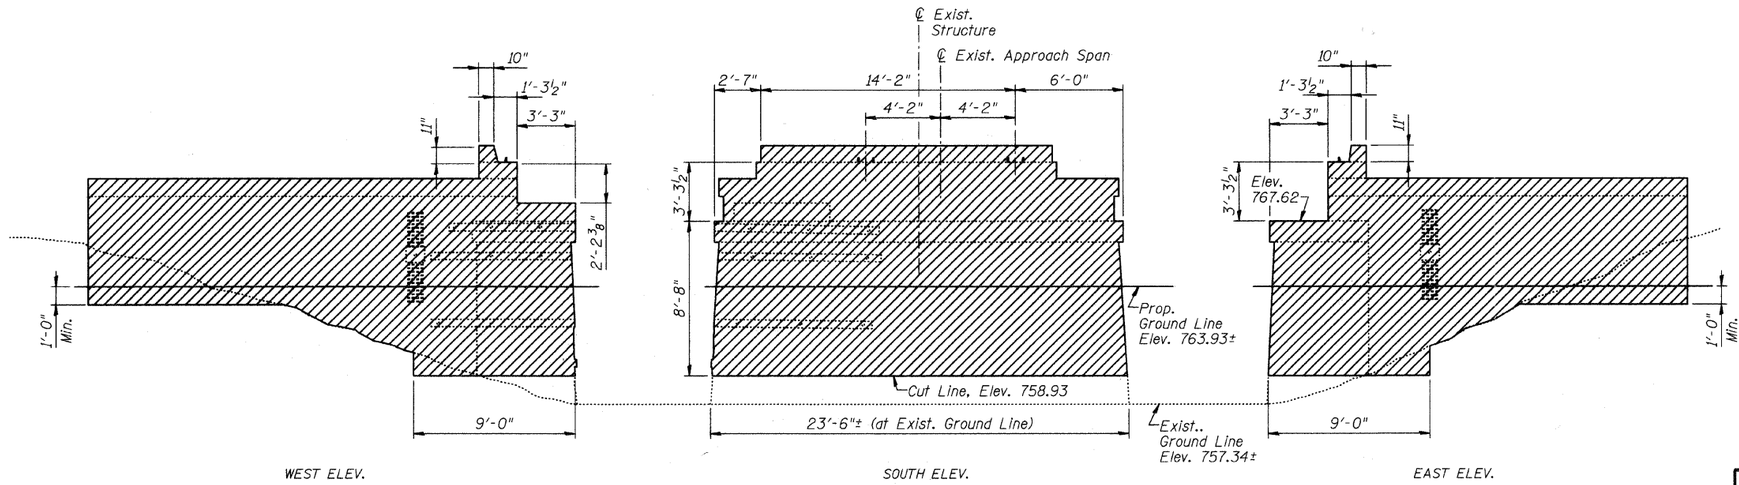

WEST ELEV. SOUTH ELEV. EAST ELEV.

NORTH ABUTMENT

LEGEND:

Concrete Removal

Timber Removal

NOTE:

Cost for Existing Timber Retaining Wall Removal Included in Concrete Removal.

BILL OF MATERIAL

Item	Unit	Quantity
Concrete Removal	Cu. Yd.	80.0

HDR Engineering, Inc.

CITY OF WHEATON

ILLINOIS PRAIRIE PATH BRIDGE
OVER UNION PACIFIC RAILROAD,
FRONT STREET AND WESLEY STREET

EXISTING NORTH ABUTMENT REMOVAL DETAILS

DRAWN	JM/PES/TV
CHECKED	VEVS
APPROVED	BSK
DATE	06/04/2008
SCALE	NONE

SHEET NO. IPP-25

I:\DWG\ms\783111\PS\NABUT-HEK.DGN 6/2/2008 2:27:51 PM