LEGEND

EXISTING ROW
PROPOSED ROW
CONSTRUCTION LIMITS
EXISTING WATER MAIN — W —
EXISTING TELEPHONE LINE — T —
EXISTING EASEMENT
TREE REMOVAL
PAVEMENT REMOVAL
HOT–MIX ASPHALT REMOVAL–BUTT JOINT

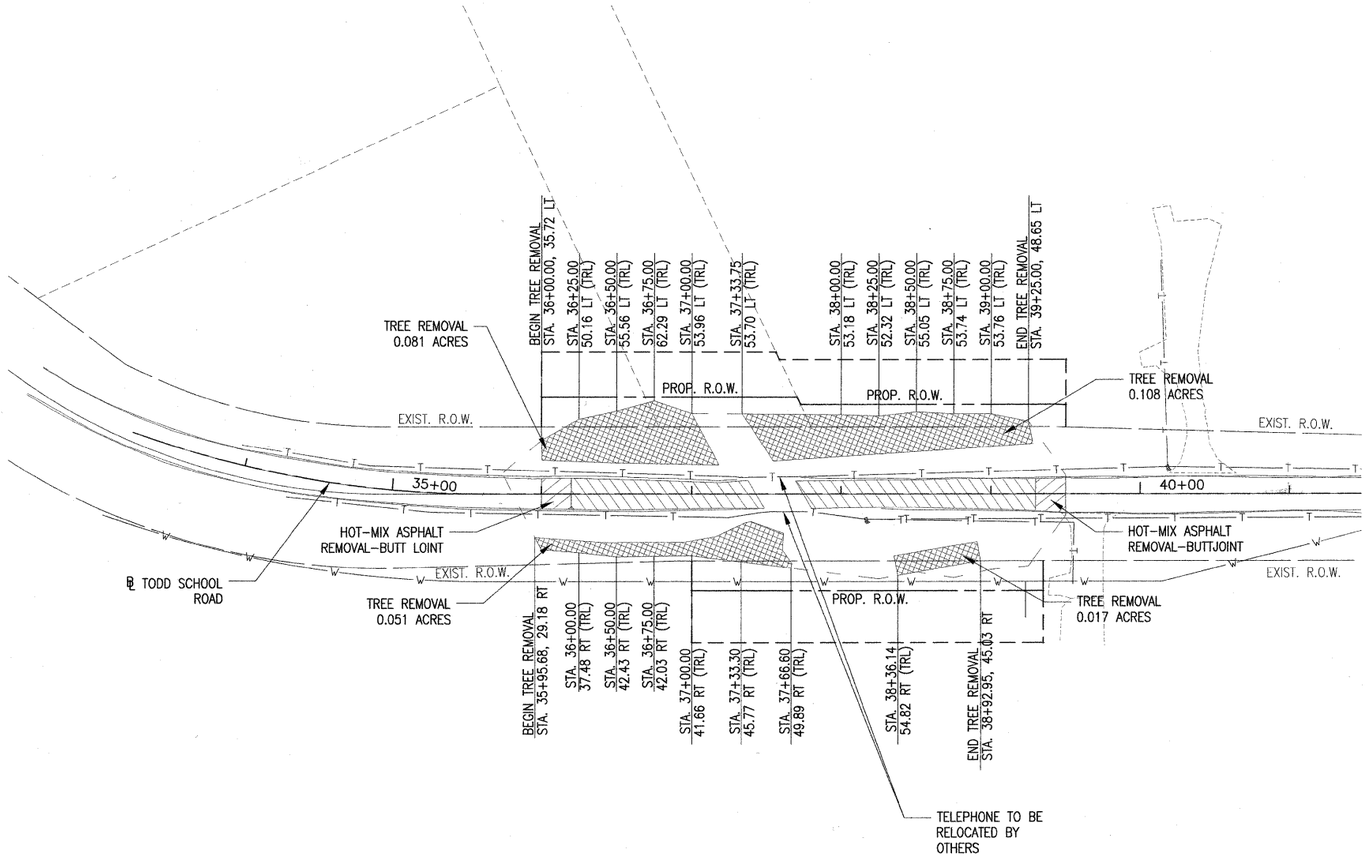

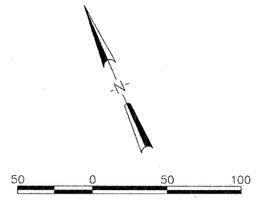

FILE NAME = $FILEL$	USER NAME = $USER$	DESIGNED – DLC 12/20/08	REVISED –	STATE OF ILLINOIS DEPARTMENT OF TRANSPORTATION	REMOVAL PLAN TODD SCHOOL ROAD BRIDGE REPLACEMENT
		DRAWN – DLC 1/28/09	REVISED –		
	PLOT SCALE = $SCALE$	CHECKED – MPB 5/15/09	REVISED –		SCALE: 1"=50' SHEET NO. OF SHEETS STA. TO STA.
	PLOT DATE = $DATE$	DATE –	REVISED –		

F.A. RTE.	SECTION	COUNTY	TOTAL SHEETS	SHEET NO.
CH D56	08–00041–02–BR	PEORIA	25	6
		CONTRACT NO. 89479		
FED. ROAD DIST. NO. 7	ILLINOIS	FED. AID PROJECT		