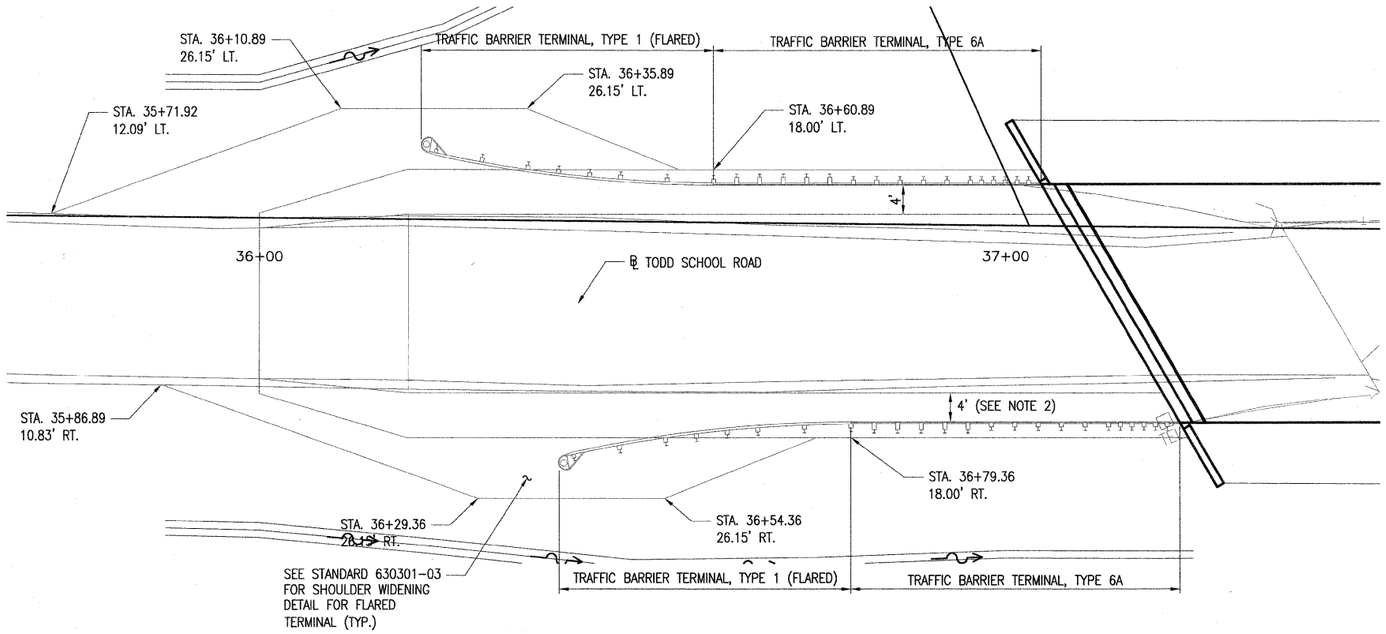

GUARDRAIL SCHEDULE

STATION	STEEL PLATE GUARDRAIL TYPE A (FOOT)	TRAFFIC BARRIER TERMINAL, TYPE 1 (EACH)	TRAFFIC BARRIER TERMINAL, TYPE 6A (EACH)
STA. 36+21.80 TO STA. 36+60.89 LT.		1	
STA. 36+40.27 TO STA. 36+79.36 RT.		1	
STA. 36+60.89 TO STA. 37+04.76 LT.			1
STA. 36+79.36TO STA. 37+23.24 RT.			1
STA. 37+86.76 TO STA. 38+30.64 LT.			1
STA. 38+05.24 TO STA. 38+49.11 RT.			1
STA. 38+30.64 TO STA. 38+55.64 LT.	25		
STA. 38+55.64TO STA. 38+94.73 LT.		1	
STA. 38+49.11 TO STA. 38+88.20 RT.		1	
TOTALS	25 FOOT	4 EACH	4 EACH

GENERAL NOTES

1. FOR DETAILS OF GUARDRAIL ELEMENTS NOT SHOWN, SEE DETAIL 630001.
2. FACE OF GUARDRAIL TO BE SET 4' FROM EDGE OF PAVEMENT.
3. OFFSETS TO STEEL PLATE GUARDRAIL, TYPE A AND TRAFFIC BARRIER TERMINAL, TYPE 6A ARE TO FACE OF GUARDRAIL. OFFSETS TO TRAFFIC BARRIER TERMINAL, TYPE 1 ARE PER HIGHWAY STANDARD 630301-03.
4. TERMINAL MARKERS – DIRECT APPLIED ARE REQUIRED FOR EACH BARRIER TERMINAL.

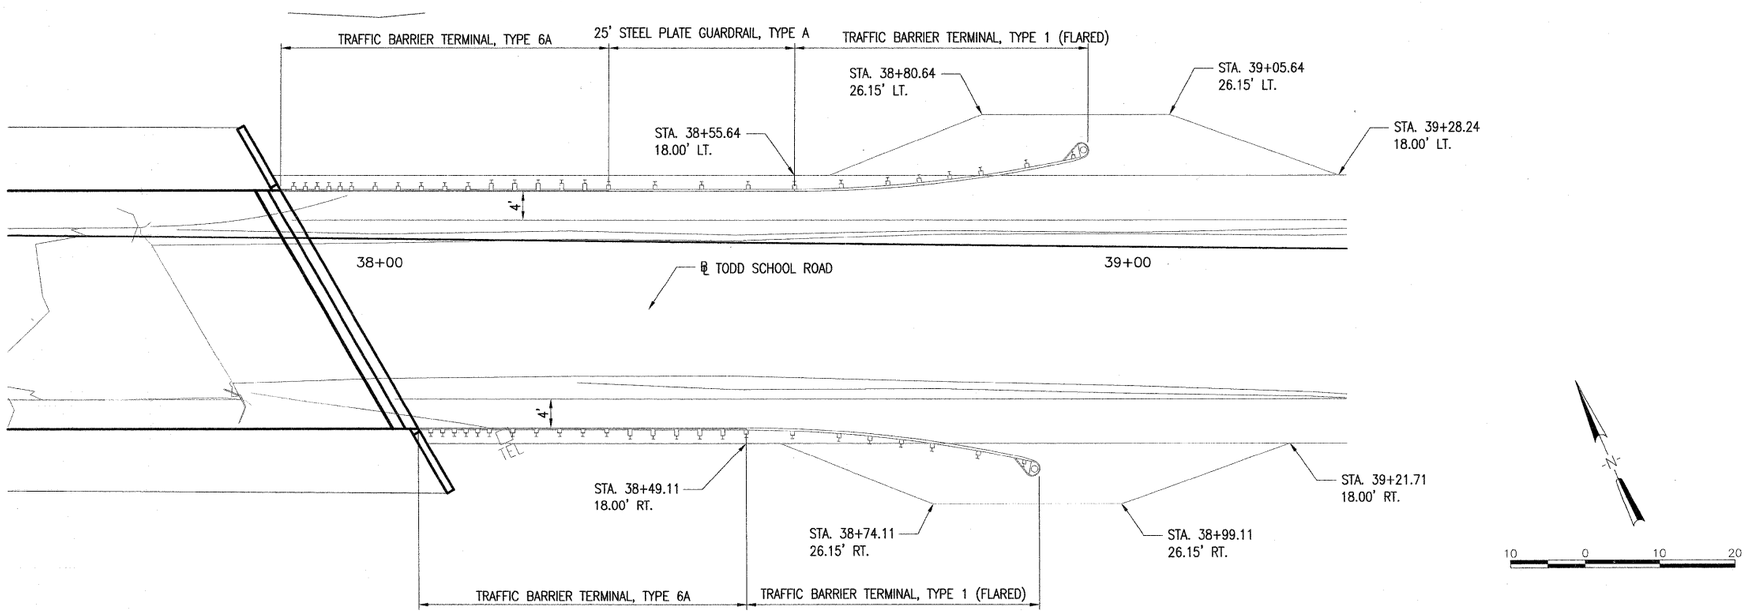

FILE NAME = $FILEL$	USER NAME = $USER$	DESIGNED – DLC 12/20/08	REVISED –	STATE OF ILLINOIS DEPARTMENT OF TRANSPORTATION	GUARDRAIL PLAN TODD SCHOOL ROAD BRIDGE REPLACEMENT	F.A. RTE.	SECTION	COUNTY	TOTAL SHEETS	SHEET NO.
		DRAWN – DLC 1/28/09	REVISED –			CH D56	08-00041-02-BR	PEORIA	25	8
	PLOT SCALE = $SCALE$	CHECKED – MPB 5/15/09	REVISED –					CONTRACT NO. 89479		
	PLOT DATE = $DATE$	DATE –	REVISED –		SCALE: 1"=10' SHEET NO. OF SHEETS STA. TO STA.	FED. ROAD DIST. NO. 7	ILLINOIS	FED. AID PROJECT		