CONTRACT NO. 97353

F.A. RTE.	SECTION	COUNTY	TOTAL SHEETS	SHEET NO.
9124	05-00085-01-FP 05-00085-02-FR	MADISON	61	40
STA. 16+18.00		TO STA. 16+75.00		
FED. ROAD DIST. NO.		ILLINOIS	FED. AID PROJECT	

FINAL SURVEY	NOTE BOOK	NO.
SURVEYED		BY
PLOTTED		DATE
DUPLICATE		
AREAS		
AREAS CHECKED		

ORIGINAL SURVEY	NOTE BOOK	NO.
SURVEYED		BY
PLOTTED		DATE
DUPLICATE		
AREAS		
AREAS CHECKED		

PLOT DATE = 7/15/2009
FILE NAME = H:\PV25907\Microstation V8\Combined Sheets.dgn
PLOT SCALE = 10.0000 ' / IN.
REFERENCE = REF

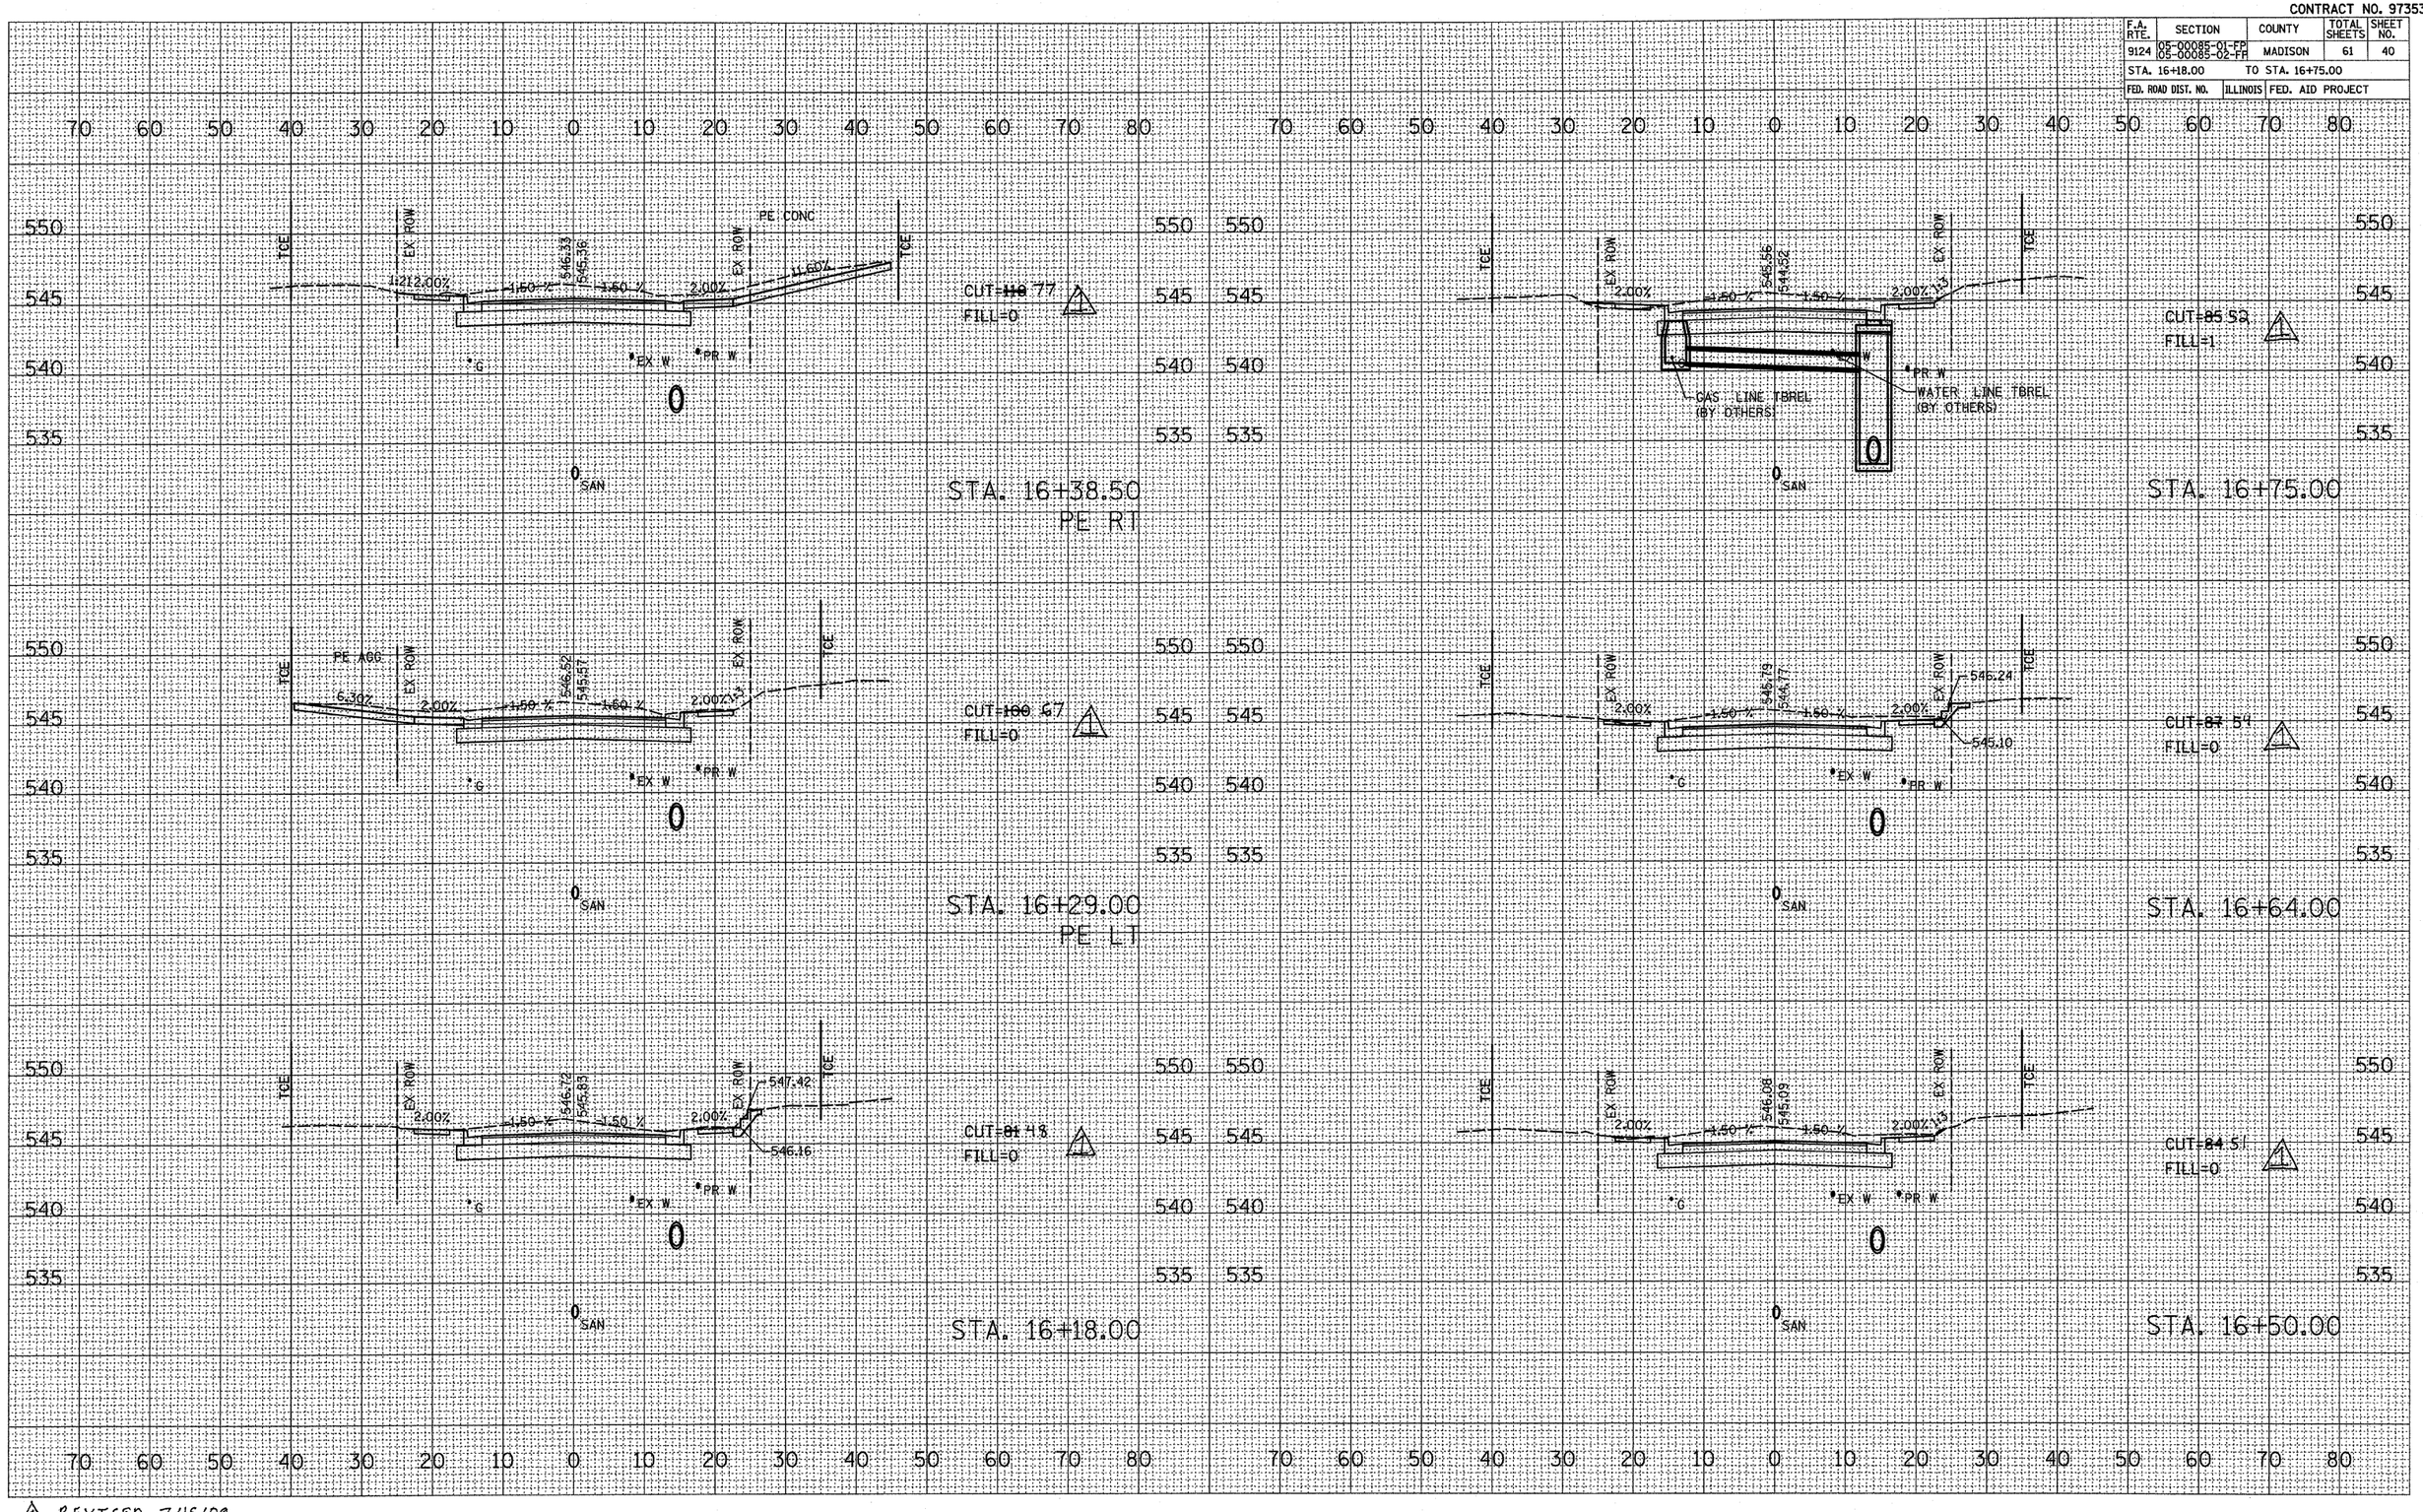

1 REVISED 7/15/09