CONTRACT NO. 97353

F.A. RTE.	SECTION	COUNTY	TOTAL SHEETS	SHEET NO.
9124	05-00085-01-FP 05-00085-02-FR	MADISON	61	53
STA. 29+35.00		TO STA. 29+89.00		
FED. ROAD DIST. NO.	ILLINOIS	FED. AID PROJECT		

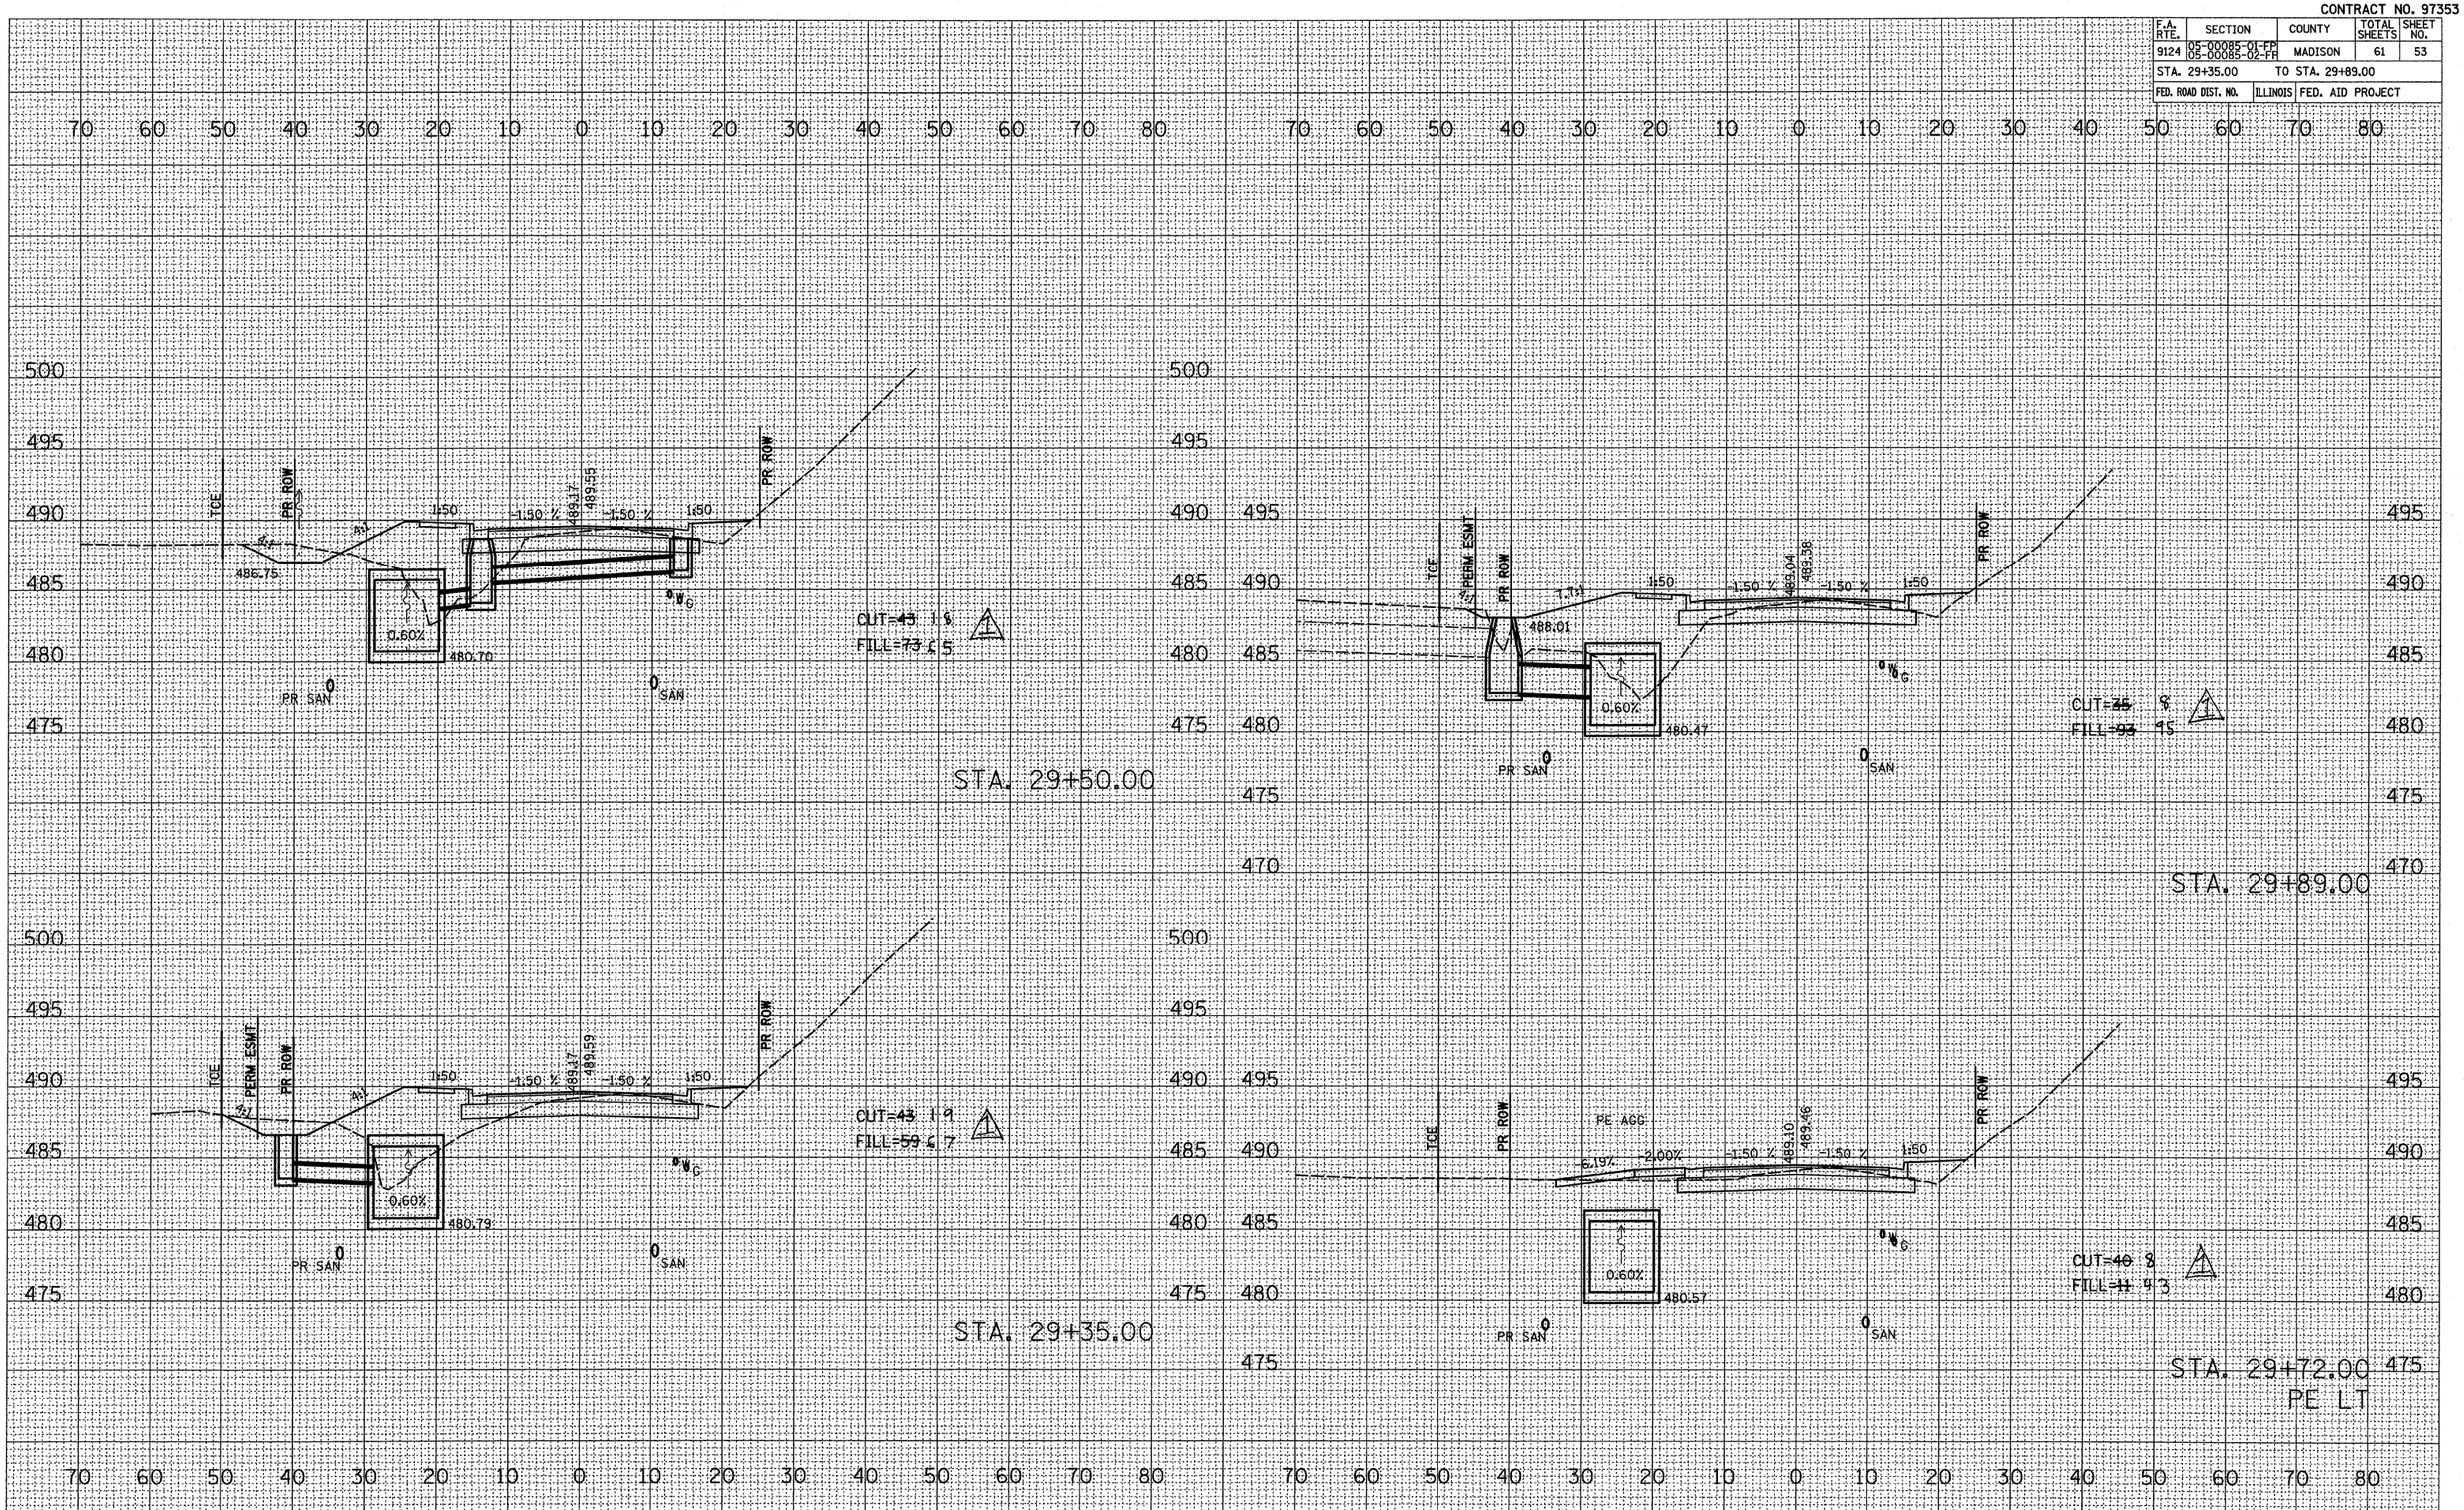

ORIGINAL SURVEY	BY	DATE
SURVEYED		
PLOTTED		
NOTE BOOK		
AREAS		
AREAS CHECKED		
NO.		

FINAL SURVEY	BY	DATE
SURVEYED		
PLOTTED		
NOTE BOOK		
AREAS		
AREAS CHECKED		
NO.		

PLOT DATE = 7/15/2009
FILE NAME = H:\P\25987\Microstation V8\Combined\25987_Combined.dgn
PLOT SCALE = 10.0000 ' / IN.
REFERENCE = REF

1 REVISED 7/15/09