CONTRACT NO. 97353

F.A. RTE.	SECTION	COUNTY	TOTAL SHEETS	SHEET NO.
9124	05-00085-01-FP 05-00085-02-FP	MADISON	61	57
STA. 33+90.00		TO STA. 34+50.00		
FED. ROAD DIST. NO.		ILLINOIS	FED. AID PROJECT	

FINAL SURVEY NOTE BOOK — SURVEYED — PLOTTED — TRIANGULATE — AREAS — AREAS CHECKED — BY — DATE — NO.

ORIGINAL SURVEY NOTE BOOK — SURVEYED — PLOTTED — TRIANGULATE — AREAS — AREAS CHECKED — BY — DATE — NO.

PLOT DATE = 3/4/2009
FILE NAME = h:\V-25987\Microstation V8\Construction\C97353sht.dgn
PLOT SCALE = 10.0000 ' / IN.
REFERENCE = REF

STA. 34+95.00

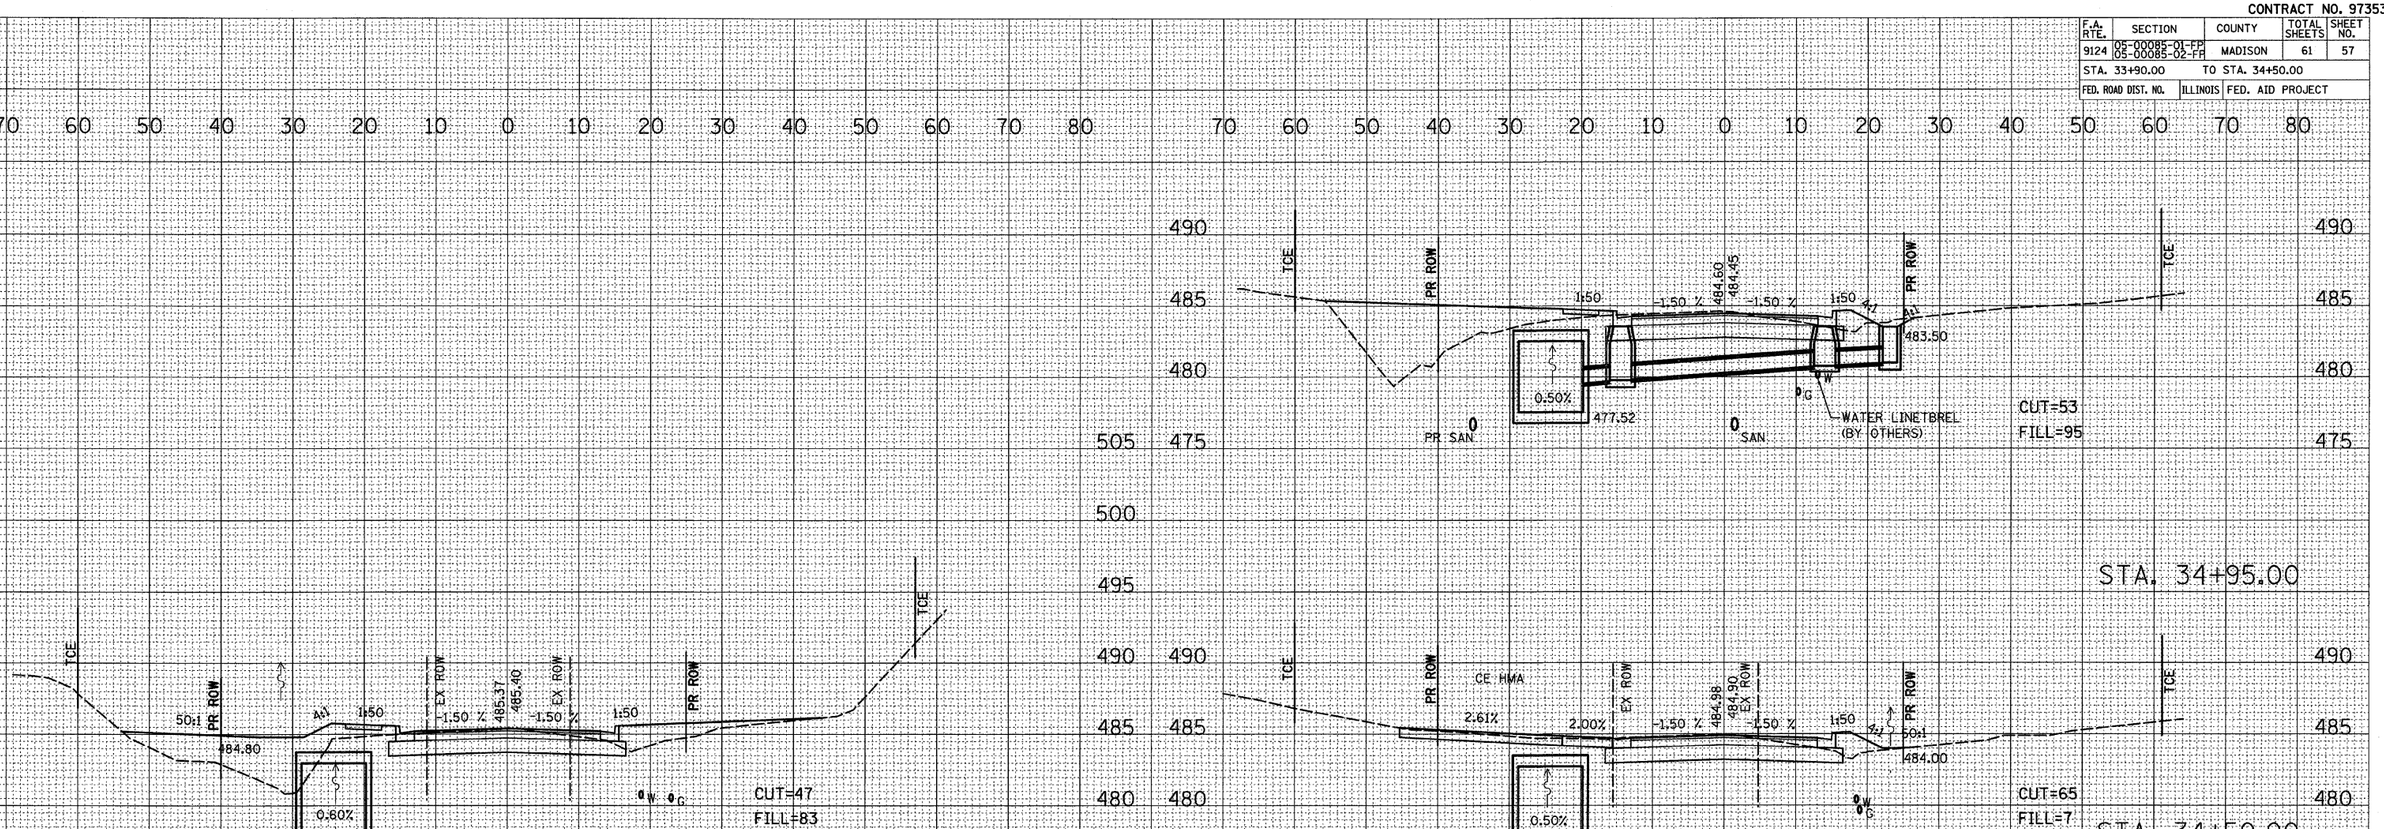

STA. 34+00.00

STA. 34+50.00
CE LT

STA. 33+90.00

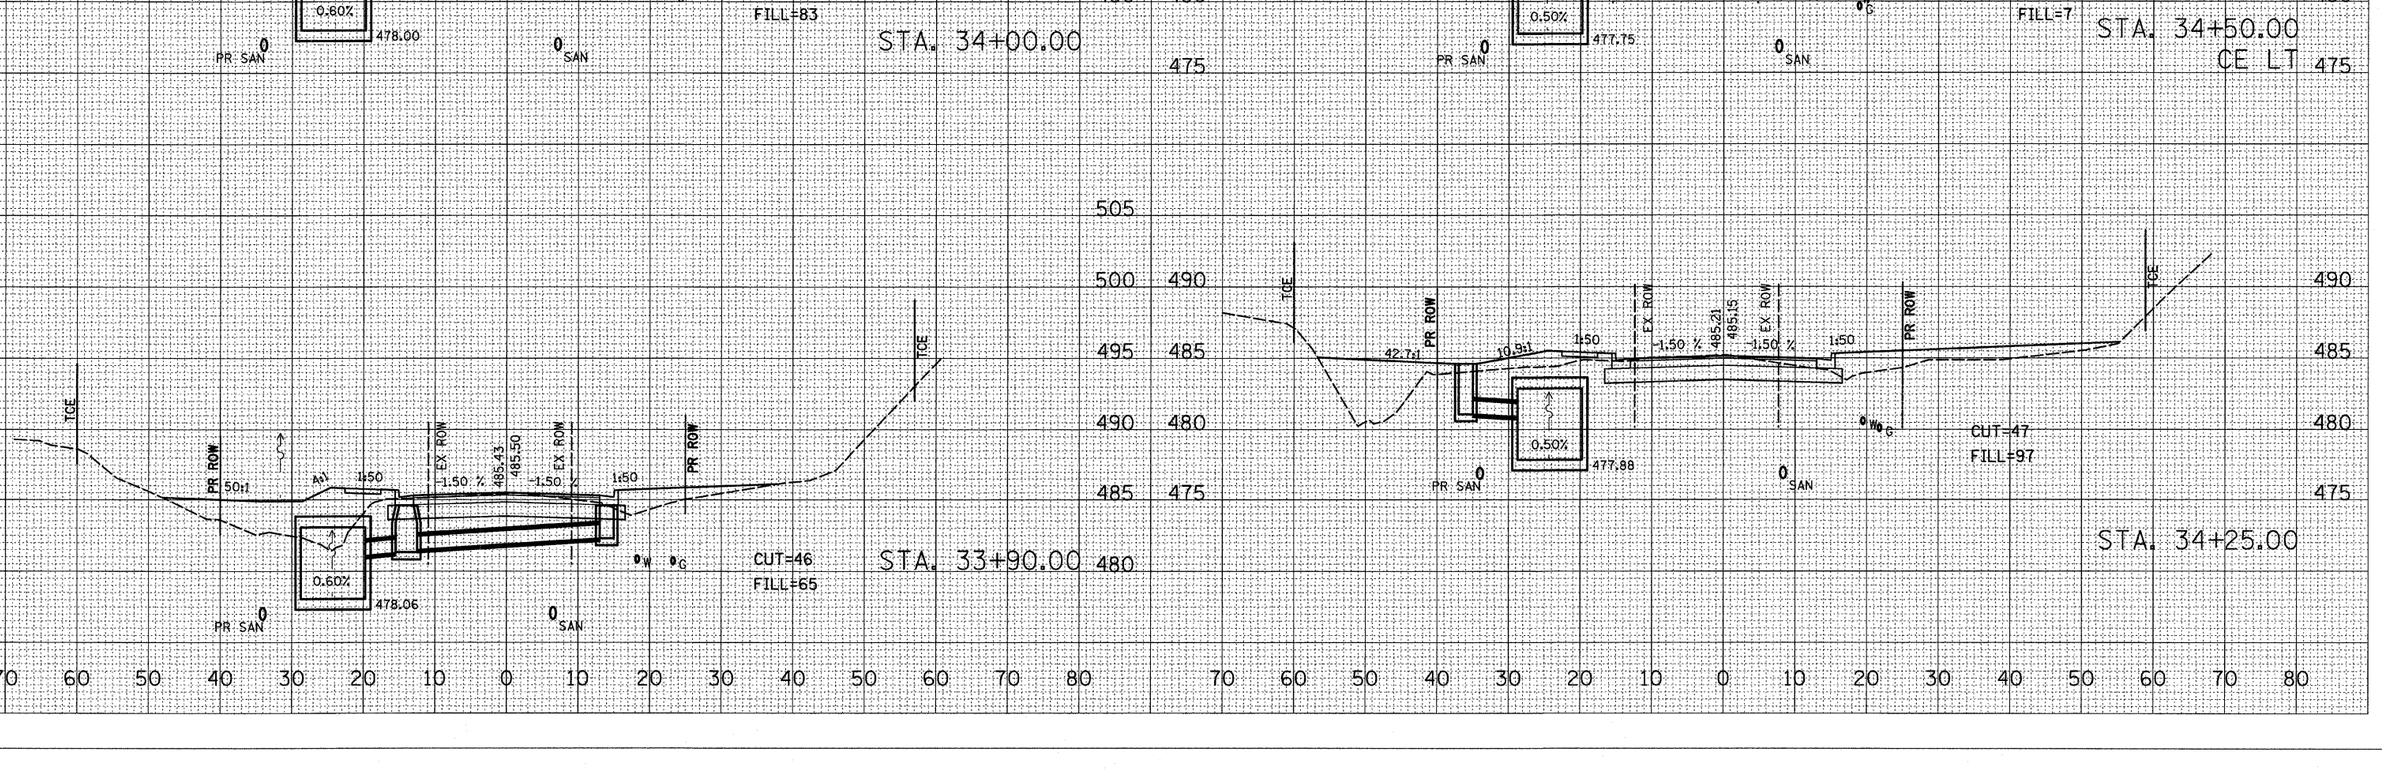

STA. 34+25.00