F.A.U. ROUTE NO.	SECTION	COUNTY	TOTAL SHEETS	SHEET NO.
9249	09-00015-01-SW	ST. CLAIR	15	4
STA. 10+00.00		TO STA. 16+00.00		
FEDERAL AID PROJECT		CONTRACT 97385		

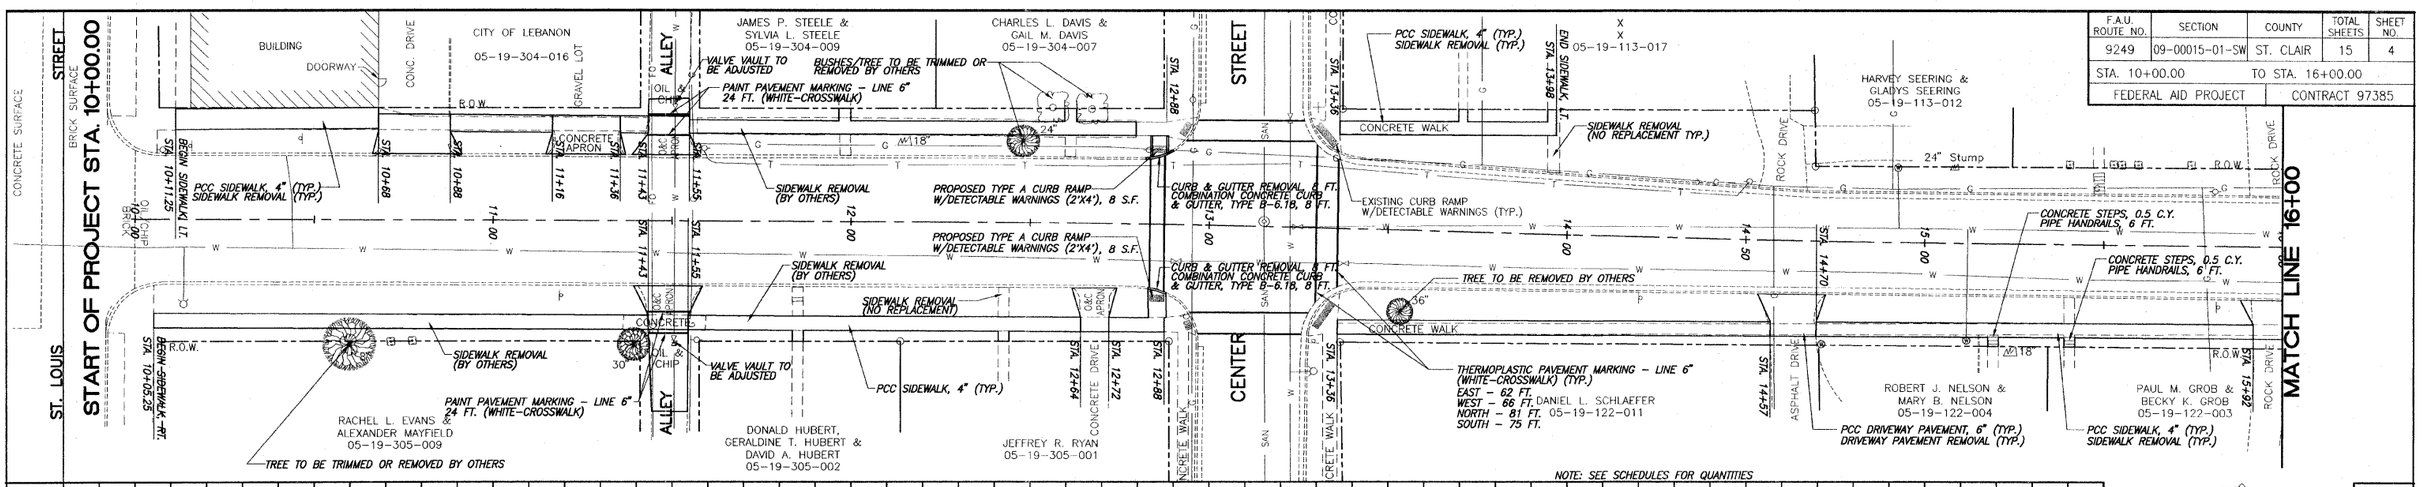

SCALE:
PLAN: 1" = 20'
PROFILE: 1" = 20' HORIZ.
1" = 5' VERT.

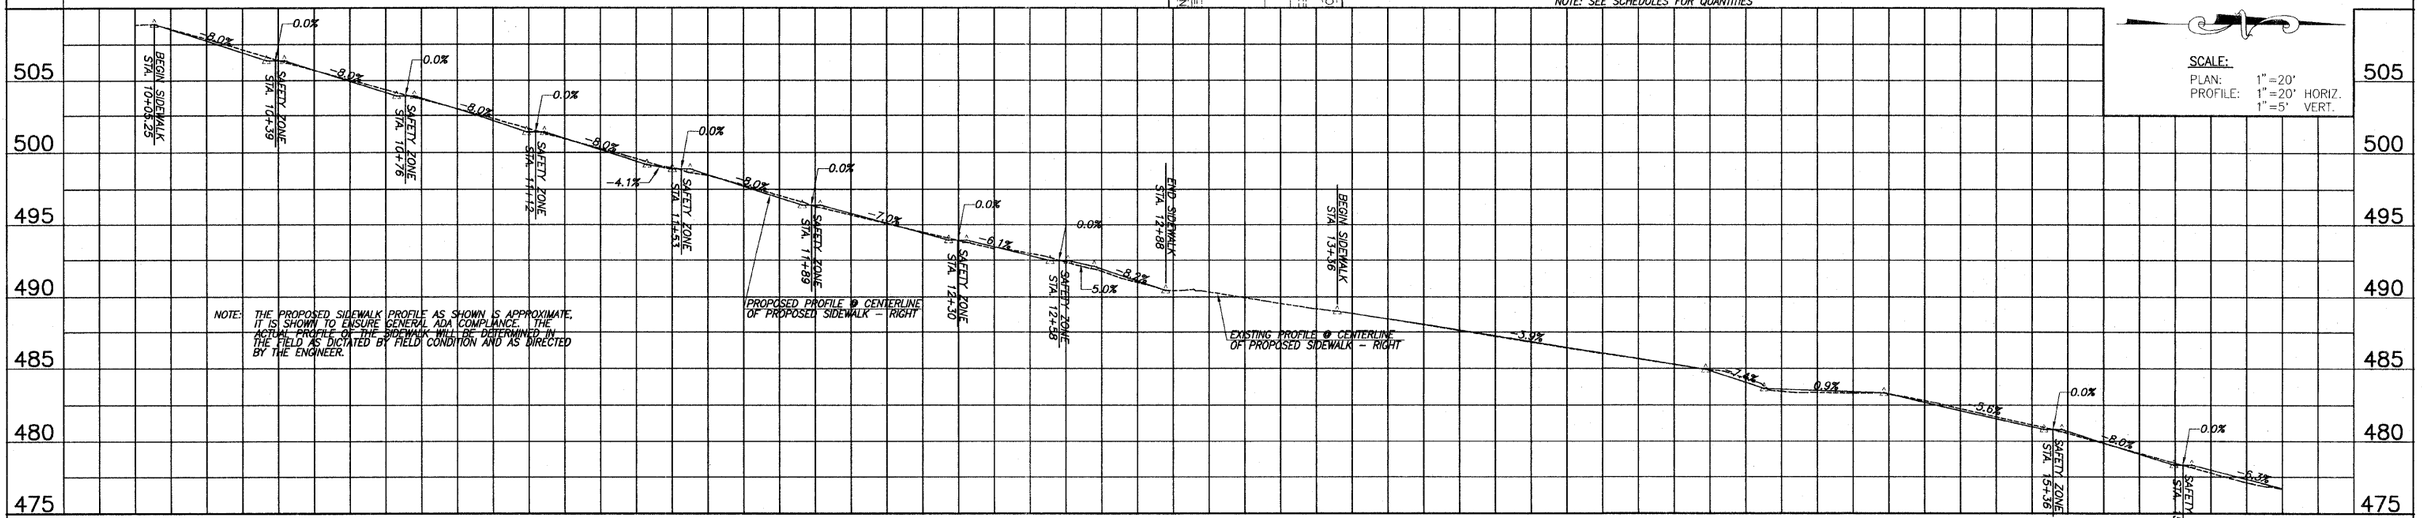

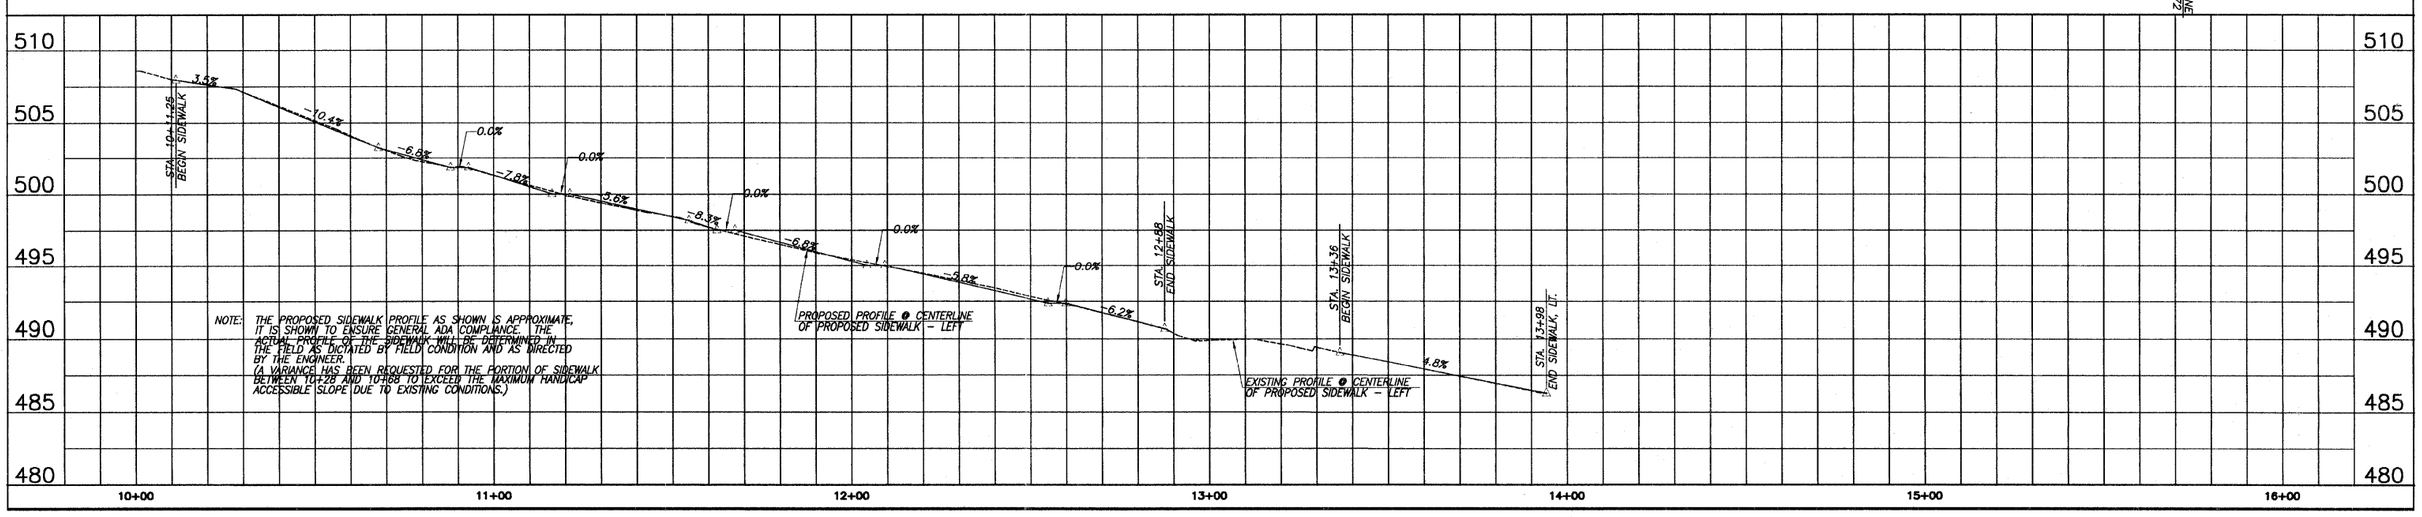

E:\9309 - Lebanon - Monroe Street Sidewalk.dwg\PP_01.dwg, 5/20/2009 2:09:10 PM, Plotted by A.L.S.