| F.A.U. RTE. | SECTION | COUNTY | TOTAL SHEETS | SHEET NO. |
|---|---|---|---|---|
| 9182 | 05-00186-07-FP | ST CLAIR | 47 | 46 |
| STA. | | TO STA. | | |
| FED. ROAD DIST. 8 | | ILLINOIS | FED AID PROJECT | |

CONTRACT NO. 97386

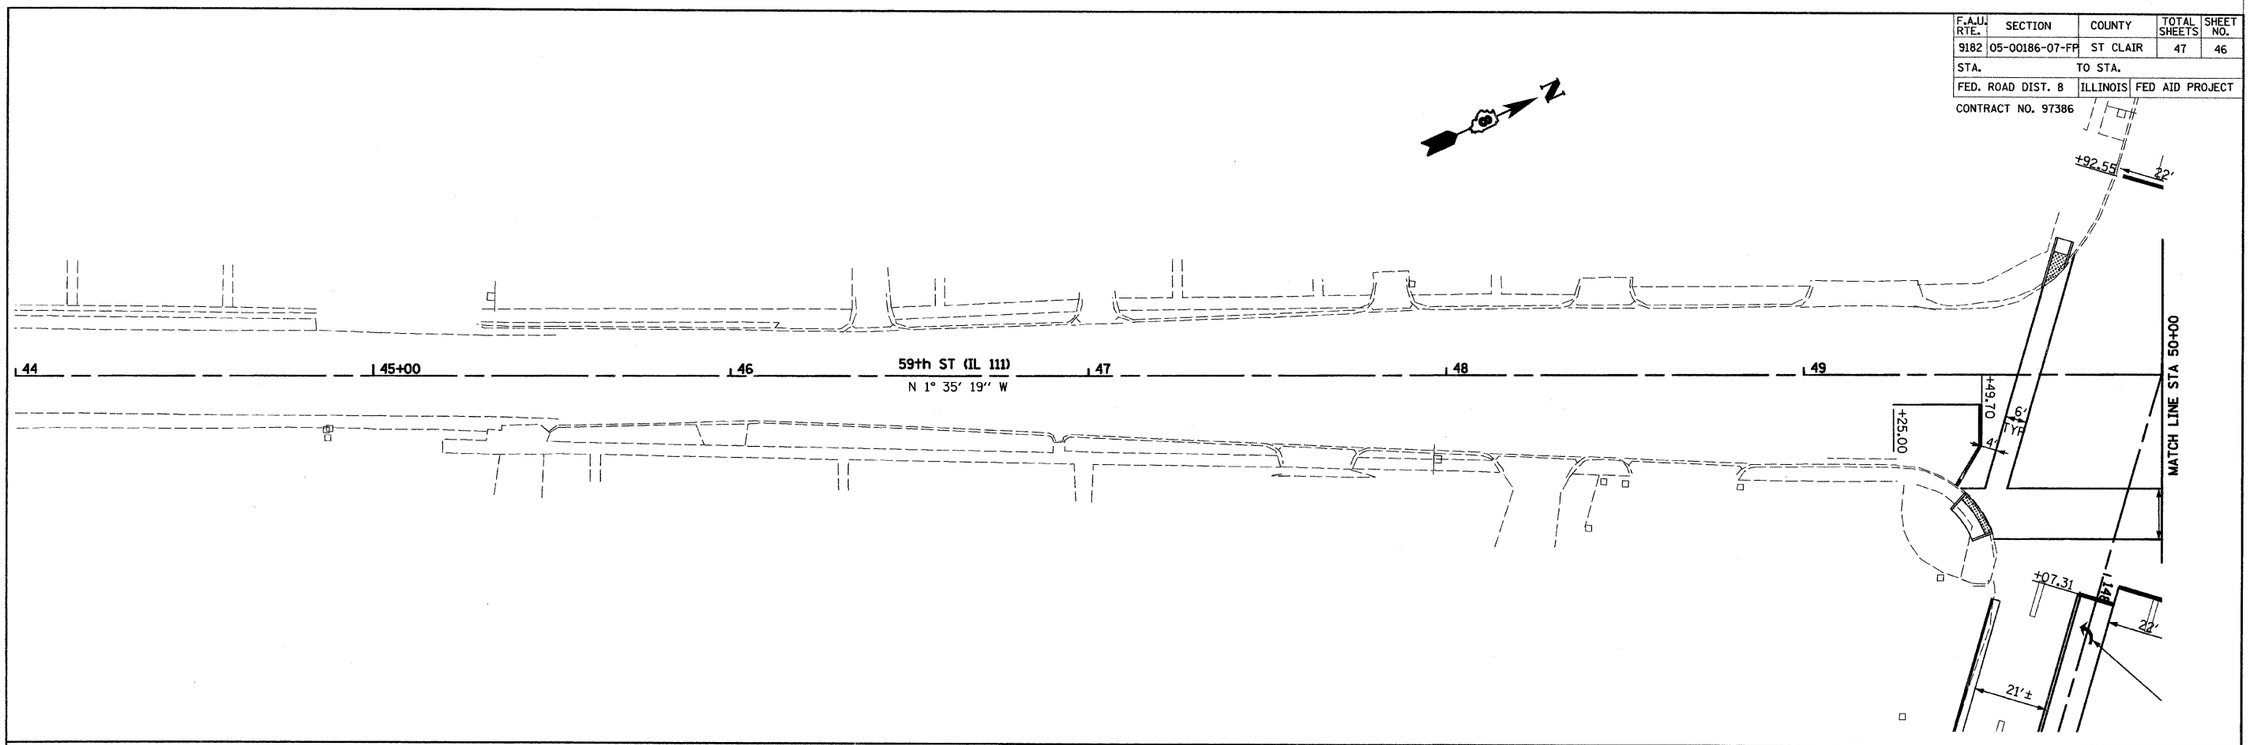


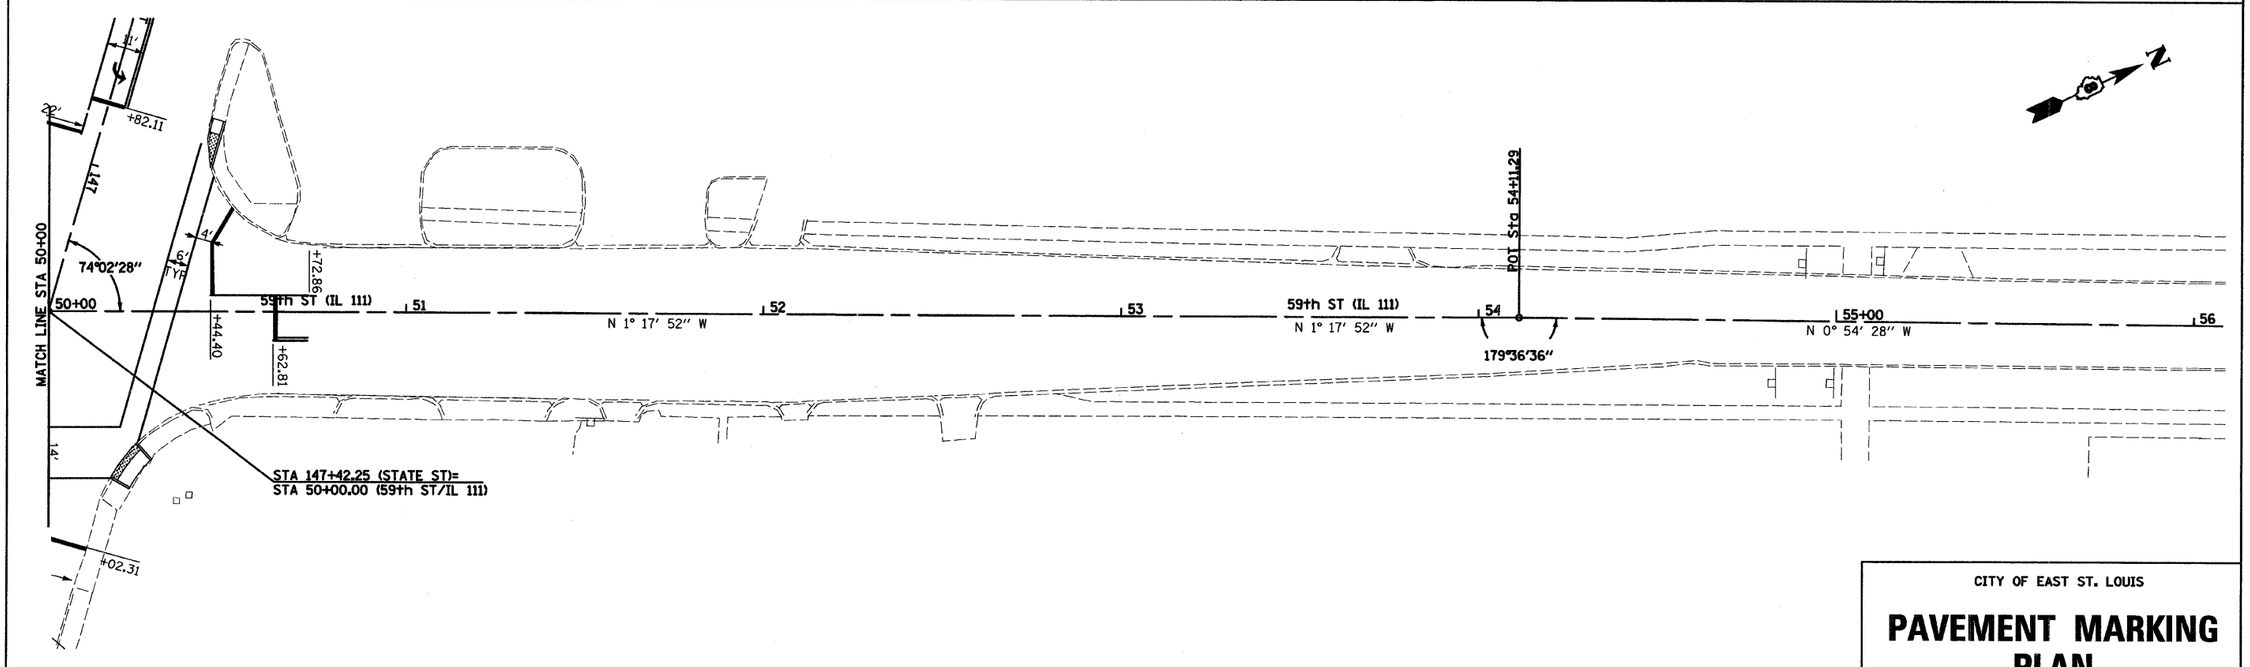


CITY OF EAST ST. LOUIS

# PAVEMENT MARKING PLAN

SCALE: VERT. HORIZ.
DATE: 05/28/09

DRAWN BY: UJ
CHECKED BY: JJC