F.A.I. RTE.	SECTION	COUNTY	TOTAL SHEETS	SHEET NO.
55	*	WILL	608	209
STA.		TO STA.		
FED. ROAD DIST. NO. 1	ILLINOIS	FED. AID PROJECT		
* (26, 26HB-1&114) R-2		CONTRACT NO. 60363		

PLAN — SURVEYED / PLOTTED / DRAWN / CHECKED / R.W. OF WAY CHECKED / CADD FILE NAME / NOTE BOOK / NO. / BY / DATE

PROFILE — SURVEYED / PLOTTED / DRAWN / CHECKED / R.W. NOTED / STRUCTURE NOTATING CHKD / NOTE BOOK / NO. / BY / DATE

..\PROORR2.DGN, ..\TTBOORNALDGN, ..\PROORYF.DGN, ..\PROORYF.DGN, ..\PROORYF.DGN, ..\PROORR2.DGN, ..\PROORR2.DGN, ..\PROORR2.DGN, ..\PROORR2.DGN, ..\PROORR2.DGN, ..\PROORYF.DGN, ..\PROORYF.DGN, ..\VSC
7-14-2006, 8:8:20 I:\DOCUMENT\93279\CIVIL\DGN\PROOO54GDGN LEEAC
1 2 

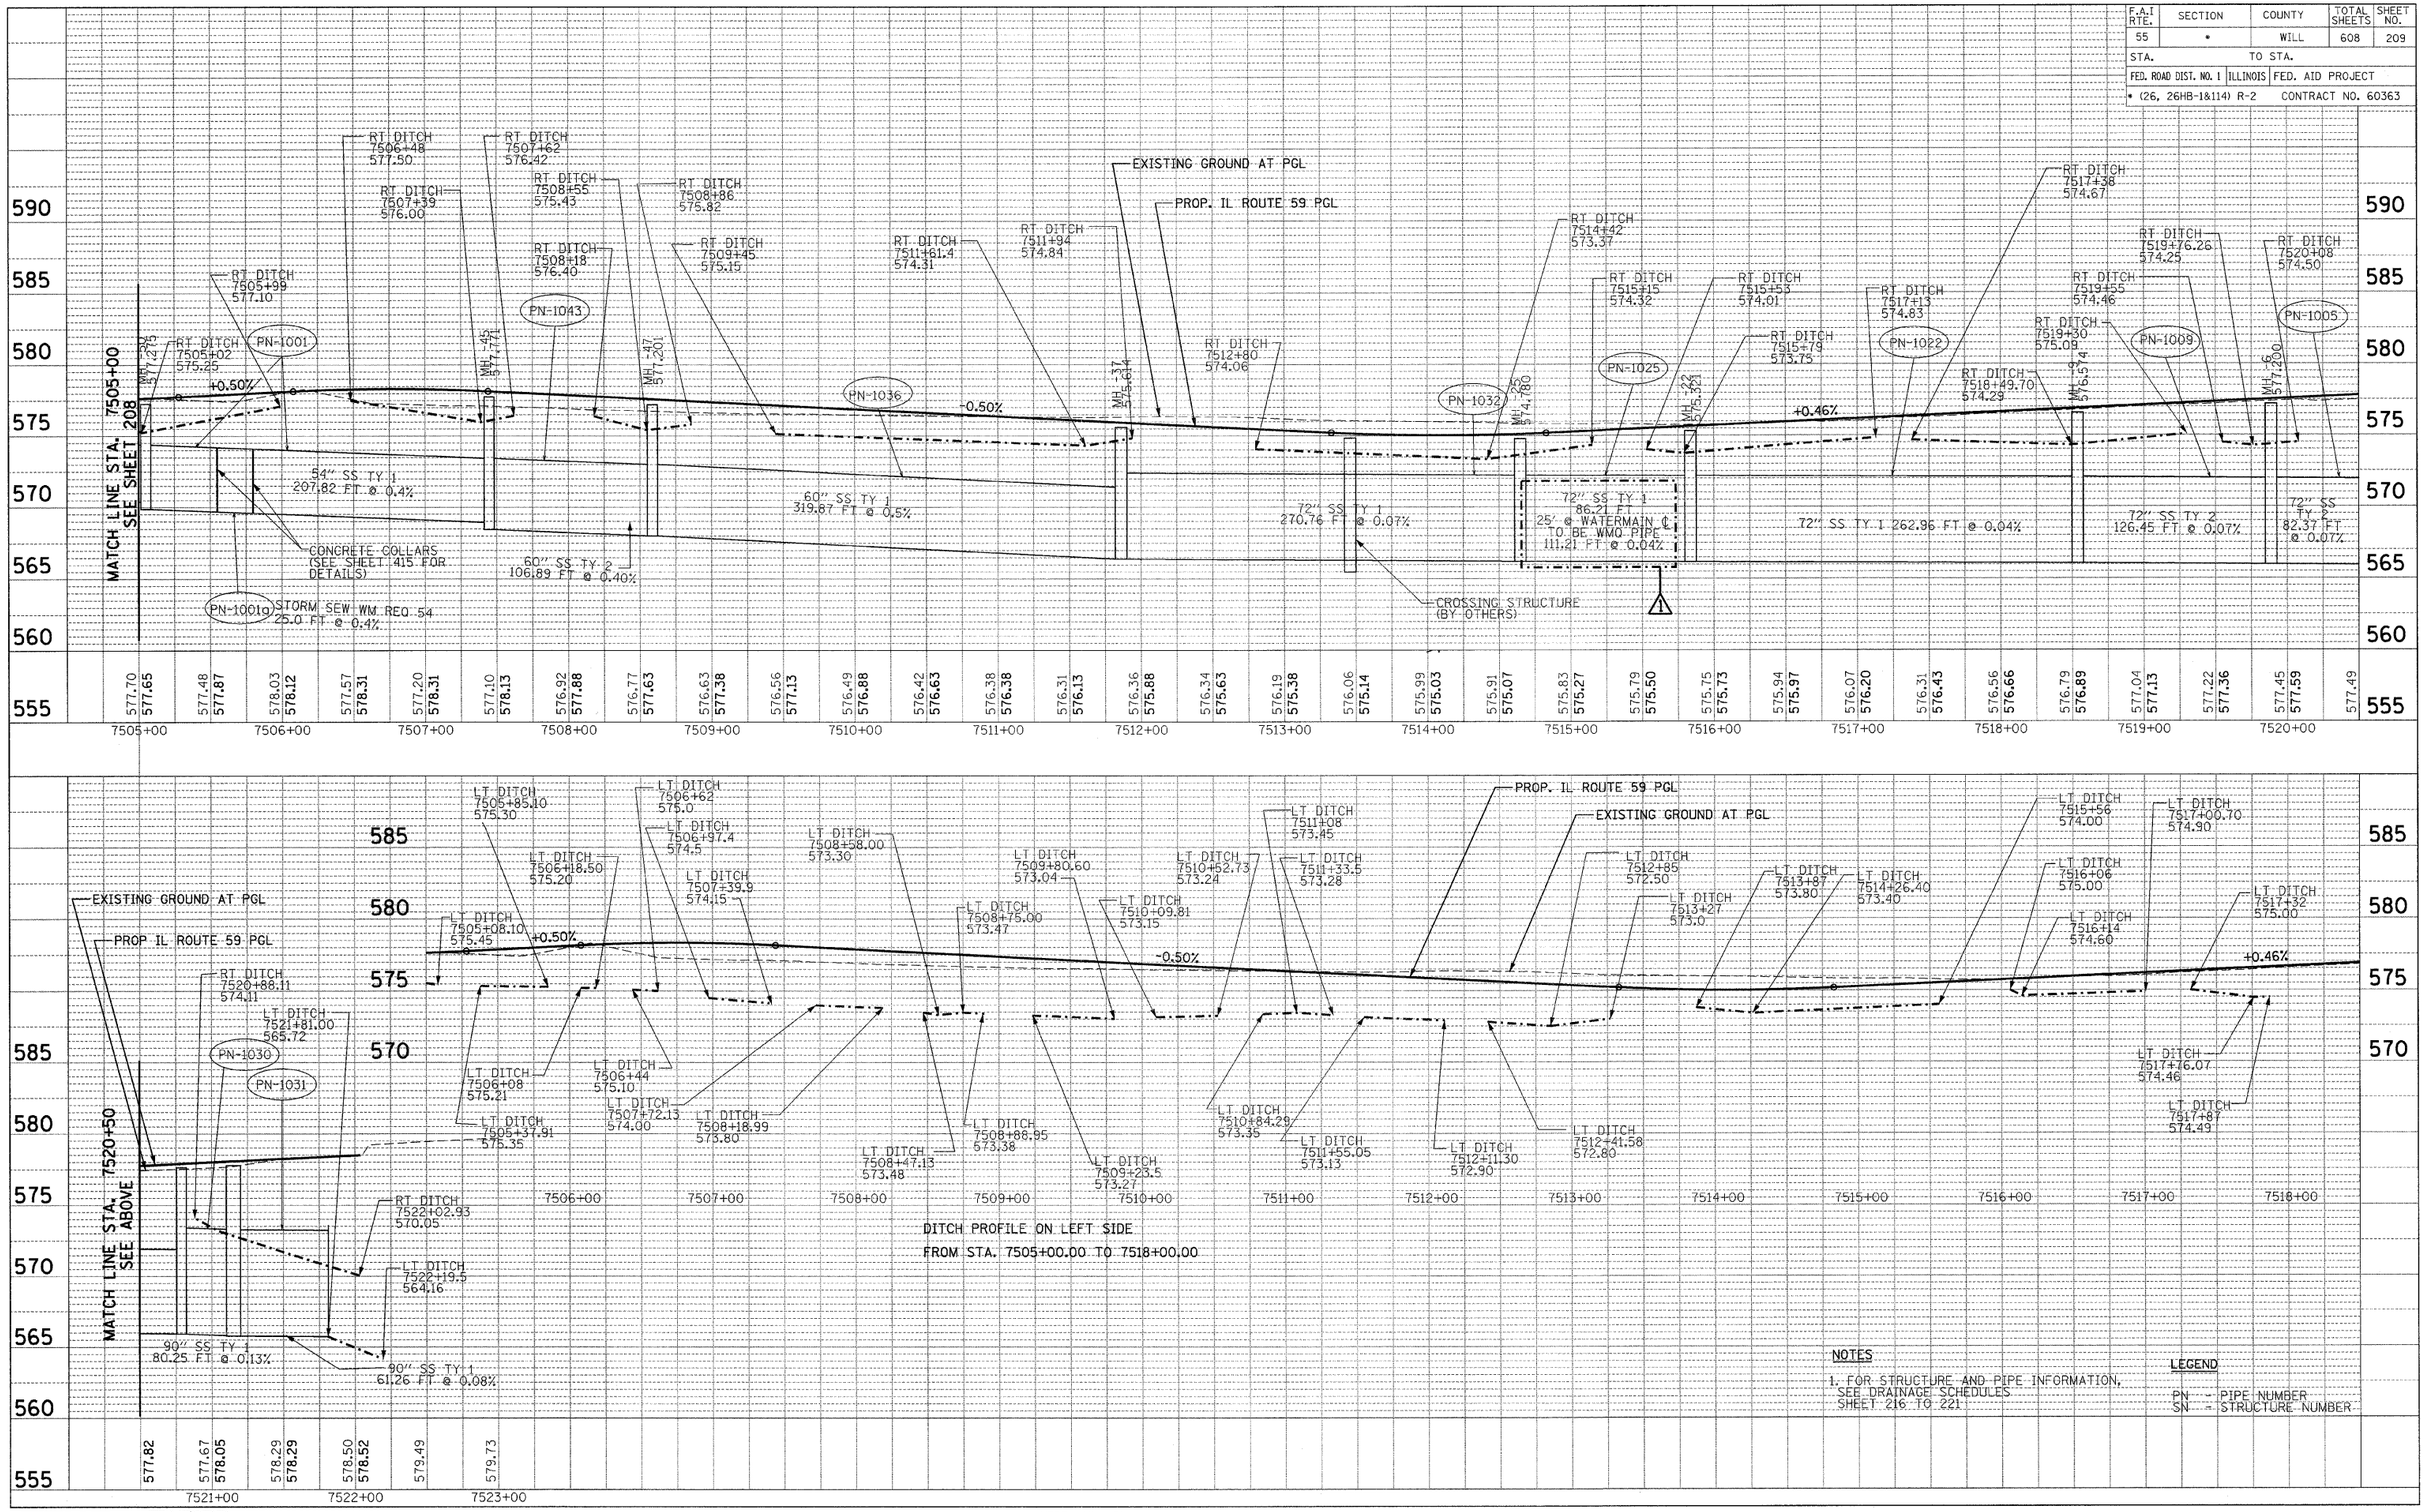

DITCH PROFILE ON LEFT SIDE
FROM STA. 7505+00.00 TO 7518+00.00

NOTES
1. FOR STRUCTURE AND PIPE INFORMATION, SEE DRAINAGE SCHEDULES SHEET 216 TO 221

LEGEND
PN → PIPE NUMBER
SN → STRUCTURE NUMBER

TENG

TENG & ASSOCIATES, INC.
ENGINEERS•ARCHITECTS•PLANNERS
205 N. MICHIGAN AVE. CHICAGO, IL 60601
TELEPHONE: 312/616-0300

SCALE: VERT. 1" = 5'
HORIZ. 1" = 50'

IL RTE 59 DRAINAGE PROFILE

STA 7505+00 TO 7532+69.29

⚠ REVISED 07/11/08, JB