F.A.I. RTE.	SECTION	COUNTY	TOTAL SHEETS	SHEET NO.
55	*	WILL	608	264
STA.		TO STA.		
FED. ROAD DIST. NO. 1	ILLINOIS	FED. AID PROJECT		

* (26, 26HB-1&114) R-2 CONTRACT NO. 60363

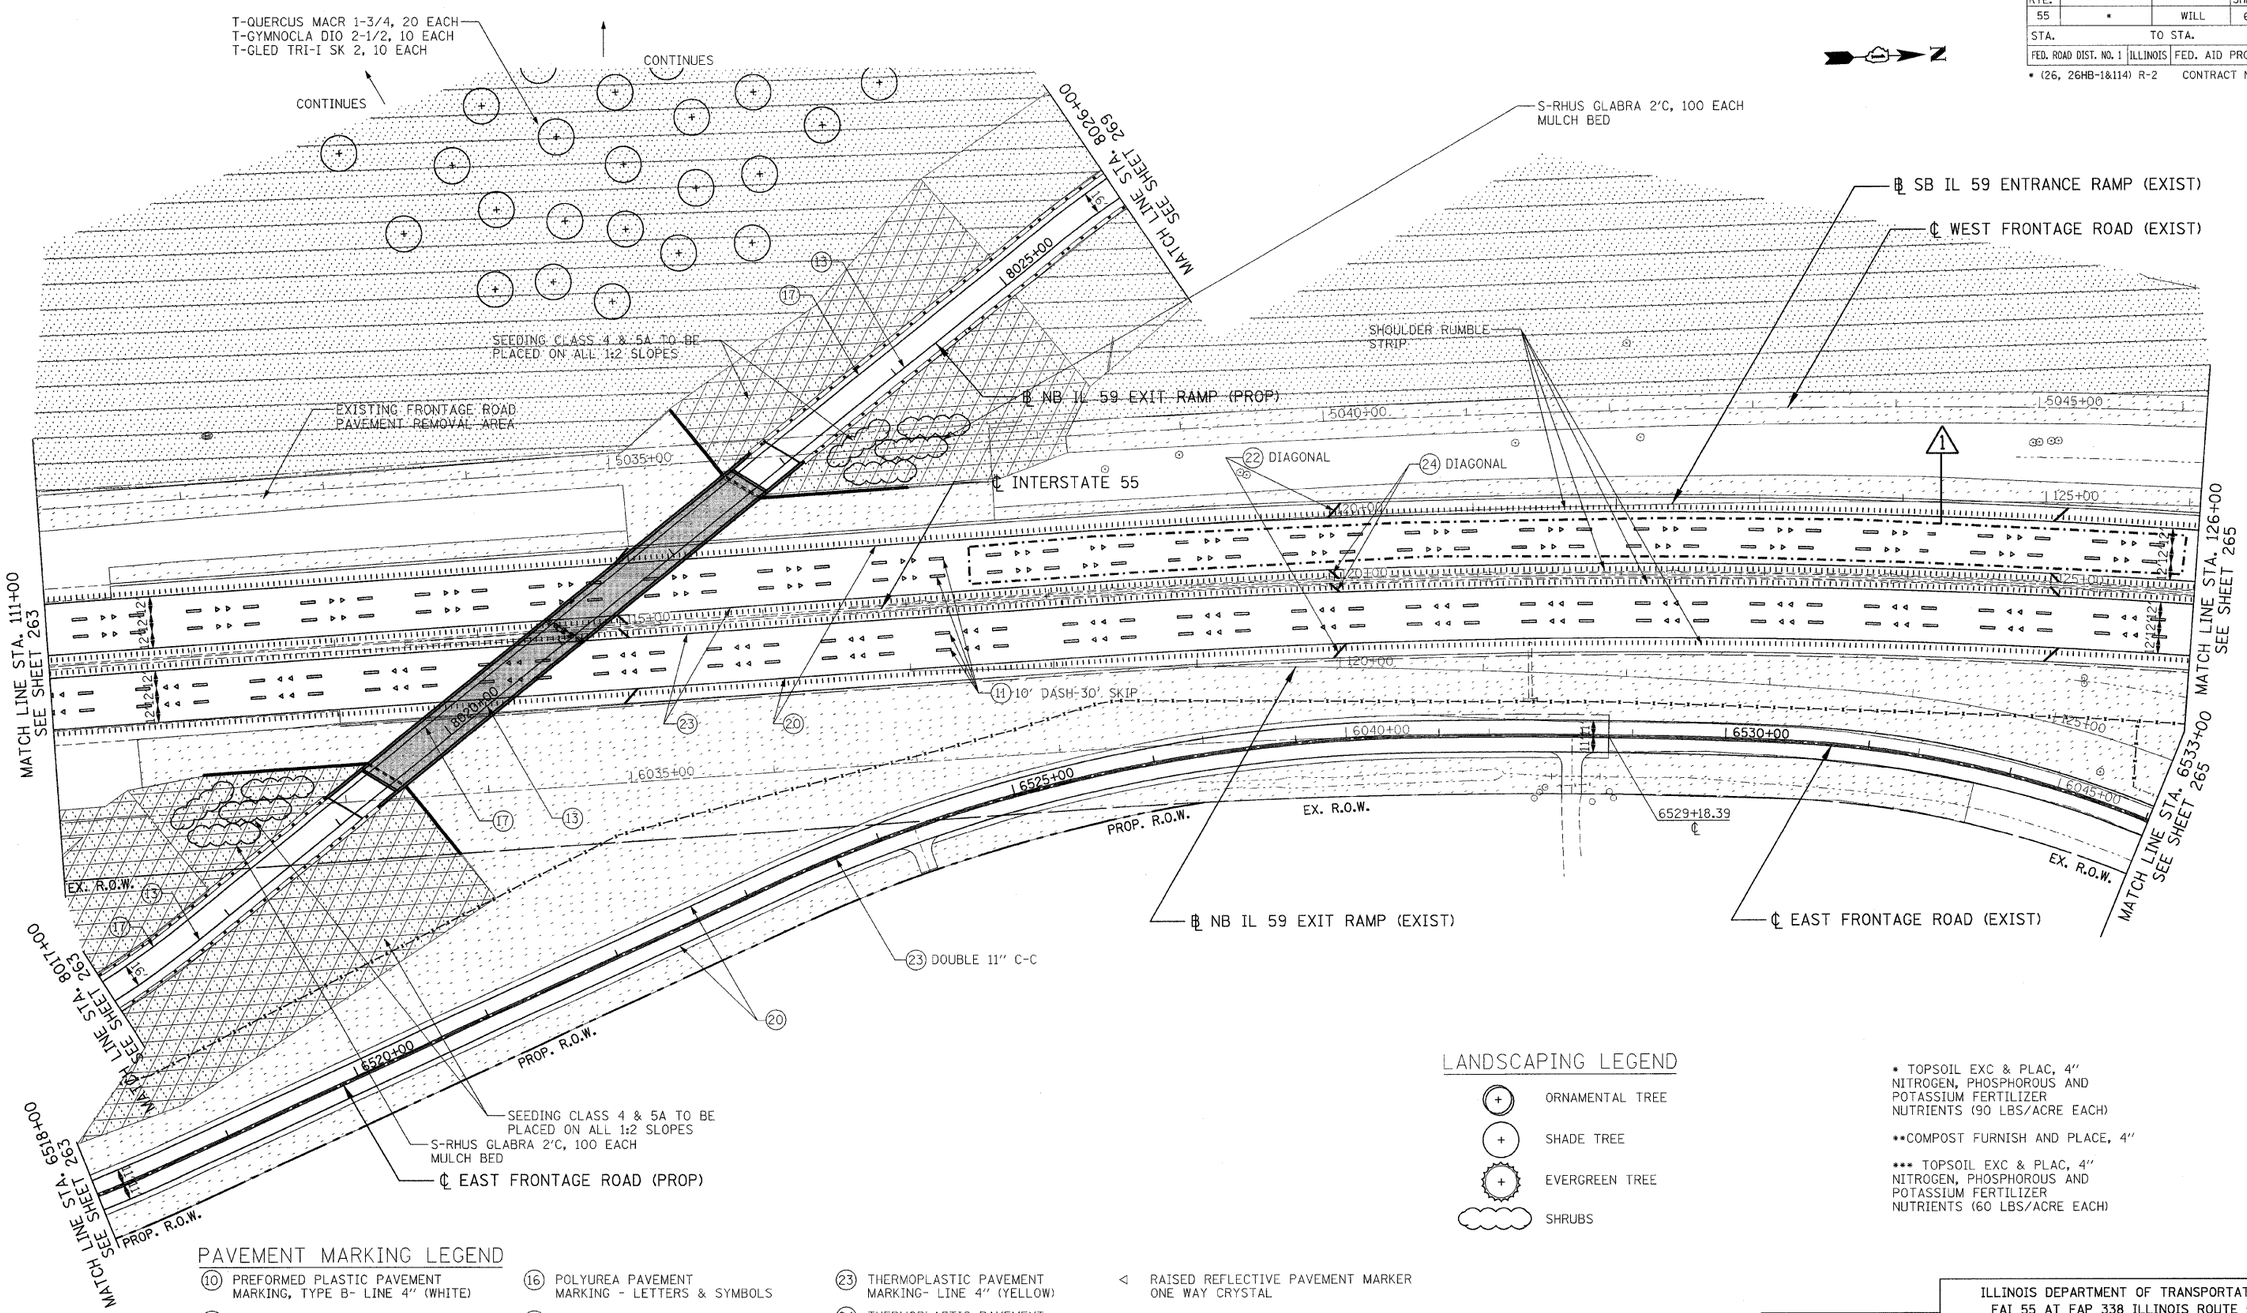

LANDSCAPING LEGEND

- ORNAMENTAL TREE
- SHADE TREE
- EVERGREEN TREE
- SHRUBS

* TOPSOIL EXC & PLAC, 4"
NITROGEN, PHOSPHOROUS AND
POTASSIUM FERTILIZER
NUTRIENTS (90 LBS/ACRE EACH)

**COMPOST FURNISH AND PLACE, 4"

*** TOPSOIL EXC & PLAC, 4"
NITROGEN, PHOSPHOROUS AND
POTASSIUM FERTILIZER
NUTRIENTS (60 LBS/ACRE EACH)

PAVEMENT MARKING LEGEND

- (10) PREFORMED PLASTIC PAVEMENT MARKING, TYPE B- LINE 4" (WHITE)
- (11) PREFORMED PLASTIC PAVEMENT MARKING, TYPE B- LINE 5" (WHITE)
- (12) PREFORMED PLASTIC PAVEMENT MARKING, TYPE B- LINE 4" (YELLOW)
- (13) POLYUREA PAVEMENT MARKING - LINE 4" (WHITE)
- (14) POLYUREA PAVEMENT MARKING - LINE 6" (WHITE)
- (15) POLYUREA PAVEMENT MARKING - LINE 24" (WHITE)
- (16) POLYUREA PAVEMENT MARKING - LETTERS & SYMBOLS
- (17) POLYUREA PAVEMENT MARKING - LINE 4" (YELLOW)
- (18) POLYUREA PAVEMENT MARKING - LINE 12" (YELLOW)
- (20) THERMOPLASTIC PAVEMENT MARKING- LINE 4" (WHITE)
- (21) THERMOPLASTIC PAVEMENT MARKING- LINE 8" (WHITE)
- (22) THERMOPLASTIC PAVEMENT MARKING- LINE 12" (WHITE)
- (23) THERMOPLASTIC PAVEMENT MARKING- LINE 4" (YELLOW)
- (24) THERMOPLASTIC PAVEMENT MARKING- LINE 12" (YELLOW)
- ~~(25) POLYUREA PAVEMENT MARKING - LINE 5" (WHITE)~~
- (26) THERMOPLASTIC PAVEMENT MARKING- LETTERS AND SYMBOLS
- (27) THERMOPLASTIC PAVEMENT MARKING- LINE 6" (WHITE)
- (28) THERMOPLASTIC PAVEMENT MARKING- LINE 24" (WHITE)

◁ RAISED REFLECTIVE PAVEMENT MARKER ONE WAY CRYSTAL

NOTES:

1. RAISED REFLECTIVE PAVEMENT MARKERS TO BE PLACED PER DISTRICT 1 STD. TC-11.
2. EXIT ONLY PAVEMENT MARKINGS TO BE PLACED PER DISTRICT 1 STD. TC-12

LANDSCAPING LEGEND

- (X") TREE TRUNK PROTECTION (TTP)
- SEEDING CLASS 2A *
- SEEDING CLASS 4 **
- SODDING, SALT TOLERANT ***
- SEEDING CLASS 4 & 5A **

REVISIONS		
	NAME	DATE
1	JB	07/11/08

ILLINOIS DEPARTMENT OF TRANSPORTATION
FAI 55 AT FAP 338 ILLINOIS ROUTE 59
SECTION: (26, 26HB-1&114) R-2

I-55 PAVEMENT MARKING AND LANDSCAPING PLANS STA. 111+00 TO STA. 126+00

SCALE: 1" = 50' DRAWN BY: JB

DATE: 03/14/08 CHECKED BY: ACL

TENG

TENG & ASSOCIATES, INC.
ENGINEERS&ARCHITECTS&PLANNERS
205 N. MICHIGAN AVE. CHICAGO, IL 60601
TELEPHONE: 312/616 0000

..\ALTOORHG.DGN, ..\SUROORLD.DGN, ..\EXHOORLS.DGN, ..\SUROOPSV.DGN, ..\TPOOORCP.DGN, ..\NOWOORDL.DGN, ..\TTBOORKN.DGN, ..\NOWOORDL.DGN, ..\NOWOORDL.DGN, ..\NOWOORDL.DGN, ..\NOWOORDL.DGN, ..\UTILOORGP.DGN, ..\DRAOORPW.DGN, ..\DRAOORPW.DGN, ..\ERCOORPM.DGN, ..\LMDOORPL.DGN,
7-14-2008, 8:8:44 T:\DOCUMENT\053279\CIVIL\GAN\PMOORSP.DGN LEAC
1 2 