F.A.I. RTE.	SECTION	COUNTY	TOTAL SHEETS	SHEET NO.
55	*	WILL	608	266
STA.	TO STA.			
FED. ROAD DIST. NO. 1	ILLINOIS	FED. AID PROJECT		
* (26, 26HB-1&114) R-2	CONTRACT NO. 60363			

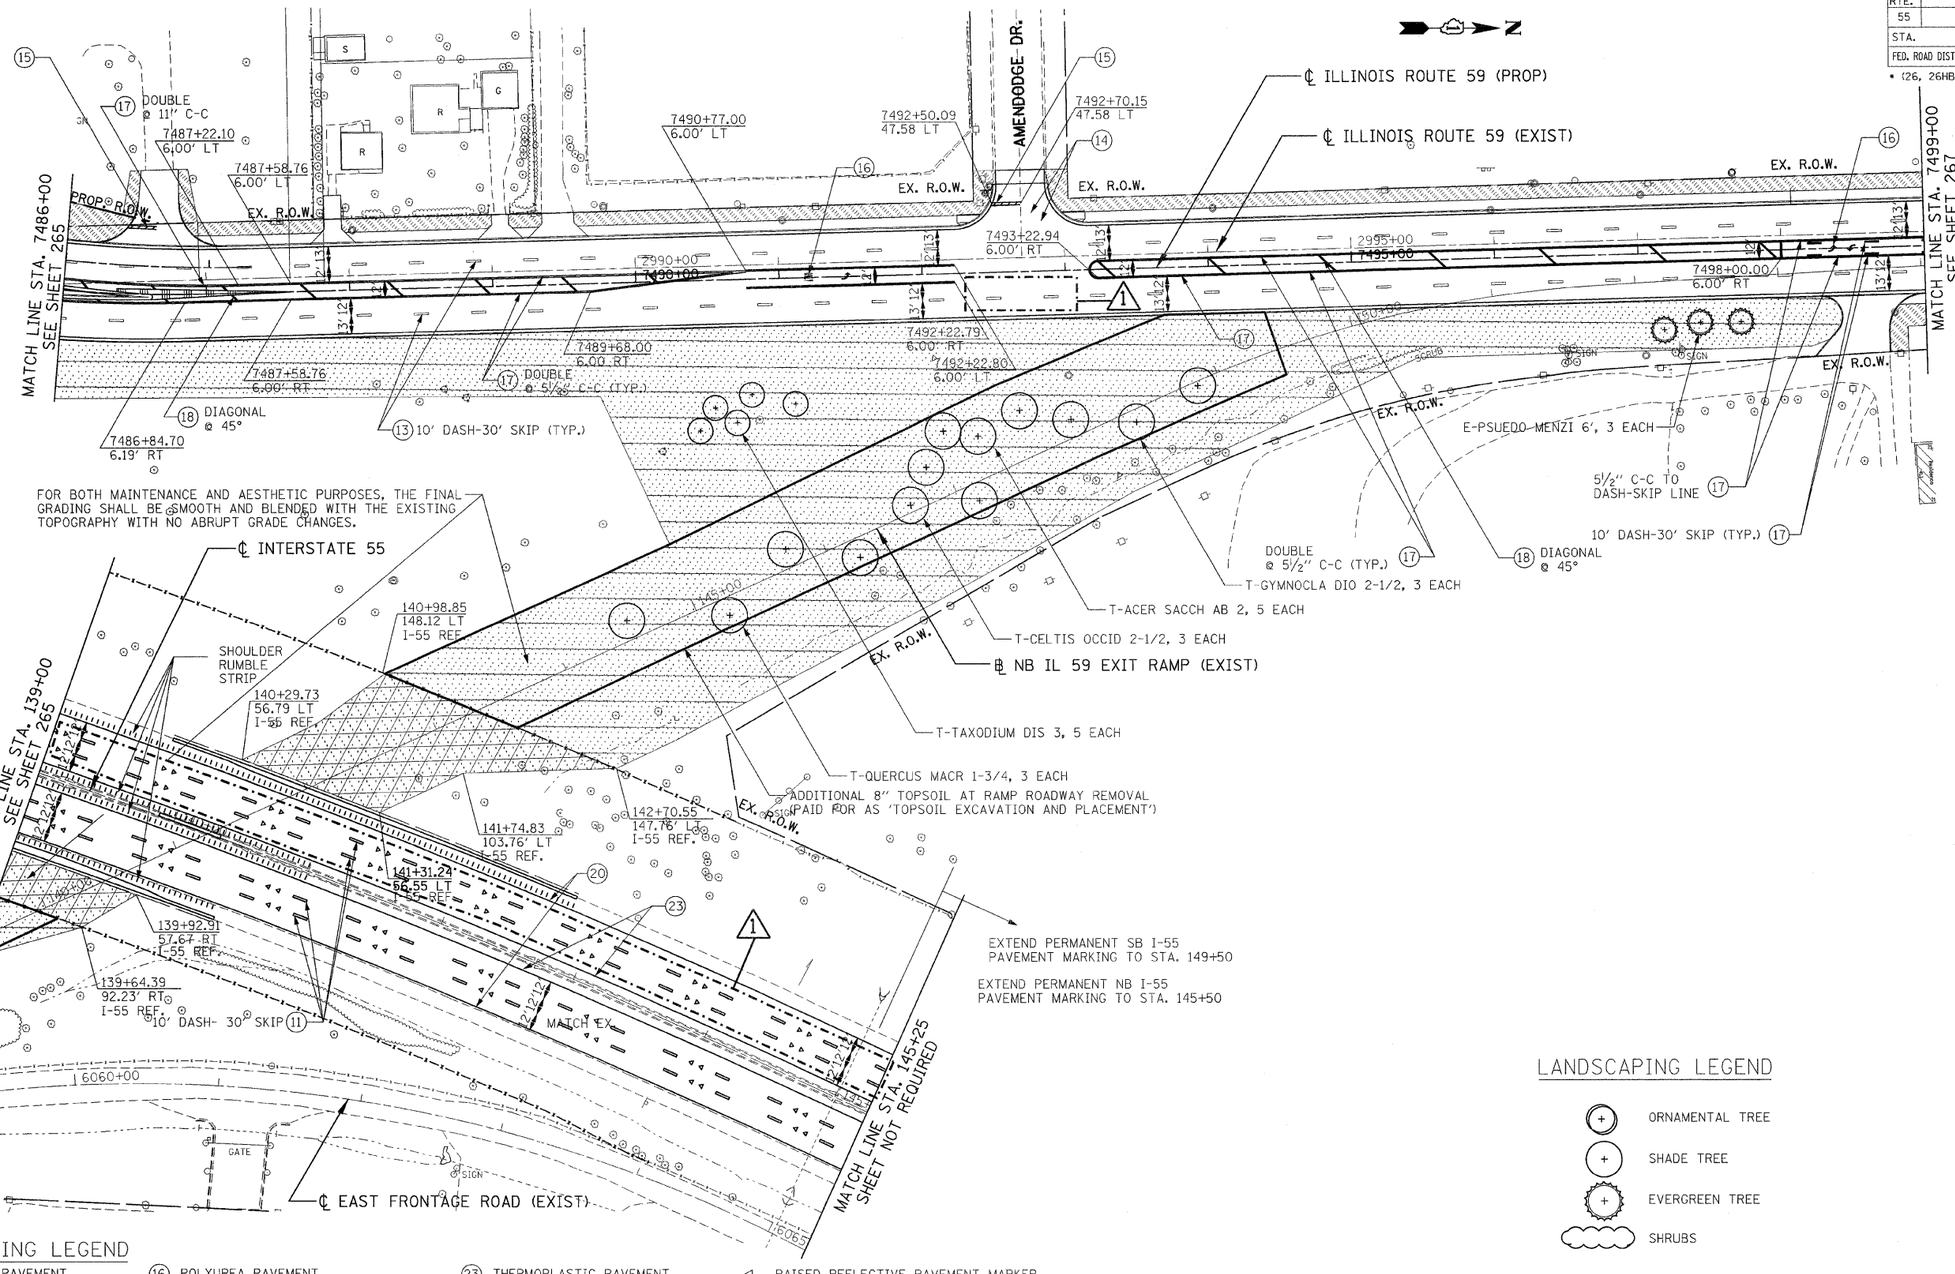

PAVEMENT MARKING LEGEND

(10) PREFORMED PLASTIC PAVEMENT MARKING, TYPE B- LINE 4" (WHITE)

(11) PREFORMED PLASTIC PAVEMENT MARKING, TYPE B- LINE 5" (WHITE)

(12) PREFORMED PLASTIC PAVEMENT MARKING, TYPE B- LINE 4" (YELLOW)

(13) POLYUREA PAVEMENT MARKING - LINE 4" (WHITE)

(14) POLYUREA PAVEMENT MARKING - LINE 6" (WHITE)

(15) POLYUREA PAVEMENT MARKING - LINE 24" (WHITE)

(16) POLYUREA PAVEMENT MARKING - LETTERS & SYMBOLS

(17) POLYUREA PAVEMENT MARKING - LINE 4" (YELLOW)

(18) POLYUREA PAVEMENT MARKING - LINE 12" (YELLOW)

(20) THERMOPLASTIC PAVEMENT MARKING- LINE 4" (WHITE)

(21) THERMOPLASTIC PAVEMENT MARKING- LINE 8" (WHITE)

(22) THERMOPLASTIC PAVEMENT MARKING- LINE 12" (WHITE)

(23) THERMOPLASTIC PAVEMENT MARKING- LINE 4" (YELLOW)

(24) THERMOPLASTIC PAVEMENT MARKING- LINE 12" (YELLOW)

~~(25) POLYUREA PAVEMENT MARKING - LINE 5" (WHITE)~~

(26) THERMOPLASTIC PAVEMENT MARKING- LETTERS AND SYMBOLS

(27) THERMOPLASTIC PAVEMENT MARKING- LINE 6" (WHITE)

(28) THERMOPLASTIC PAVEMENT MARKING- LINE 24" (WHITE)

◁ RAISED REFLECTIVE PAVEMENT MARKER ONE WAY CRYSTAL

NOTES:

1. RAISED REFLECTIVE PAVEMENT MARKERS TO BE PLACED PER DISTRICT 1 STD. TC-11.
2. EXIT ONLY PAVEMENT MARKINGS TO BE PLACED PER DISTRICT 1 STD. TC-12

LANDSCAPING LEGEND

(X") TREE TRUNK PROTECTION (TTP)

SEEDING CLASS 2A *

SEEDING CLASS 4 **

SODDING, SALT TOLERANT ***

SEEDING CLASS 4 & 5A **

* TOPSOIL EXC & PLAC, 4" NITROGEN, PHOSPHOROUS AND POTASSIUM FERTILIZER NUTRIENTS (90 LBS/ACRE EACH)

**COMPOST FURNISH AND PLACE, 4"

*** TOPSOIL EXC & PLAC, 4" NITROGEN, PHOSPHOROUS AND POTASSIUM FERTILIZER NUTRIENTS (60 LBS/ACRE EACH)

LANDSCAPING LEGEND

ORNAMENTAL TREE

SHADE TREE

EVERGREEN TREE

SHRUBS

REVISIONS	
NAME	DATE
1 JB	07/11/08

ILLINOIS DEPARTMENT OF TRANSPORTATION
FAI 55 AT FAP 338 ILLINOIS ROUTE 59
SECTION: (26, 26HB-1&114) R-2

IL 59 PAVEMENT MARKING AND LANDSCAPING PLANS STA. 7486+00 TO STA. 7499+00

SCALE: 1' = 50' DRAWN BY: JB

DATE: 03/14/08 CHECKED BY: ACL

TENG

TENG & ASSOCIATES, INC.
ENGINEERS/ARCHITECTS/PLANNERS
205 N. MICHIGAN AVE. CHICAGO, IL 60601
TELEPHONE: 312/616-0060

..\ALTOOR46.DGN, ..\SUROOFLL.DGN, ..\EXHDORLS.DGN, ..\SUROOFSV.DGN, ..\TPOOORCP.DGN, ..\ROWOORDN.DGN, ..\TTBOORAN.DGN, ..\ROWOORDN.DGN, ..\ROWOORDN.DGN, ..\ROWOORDN.DGN, ..\ROWOORDN.DGN, ..\ROWOORDN.DGN, ..\ROWOORDN.DGN, ..\UTLOORDP.DGN, ..\UTLOORDP.DGN, ..\DRAOORPA.DGN, ..\DRAOORPO.DGN, ..\ERCOORPM.DGN, ..\LMDOORPL.DGN,
T-14-2008, 8:10:59 T:\DOCUMENTS\83279011\CIVIL\DGN\PWADOR51.DGN
LEGEND
1 2 