F.A.I. RTE.	SECTION	COUNTY	TOTAL SHEETS	SHEET NO.
55	*	WILL	608	117
STA.		TO STA.		
FED. ROAD DIST. NO. 1	ILLINOIS	FED. AID PROJECT		

* (26, 26HB-1&114) R-2 CONTRACT NO. 60363

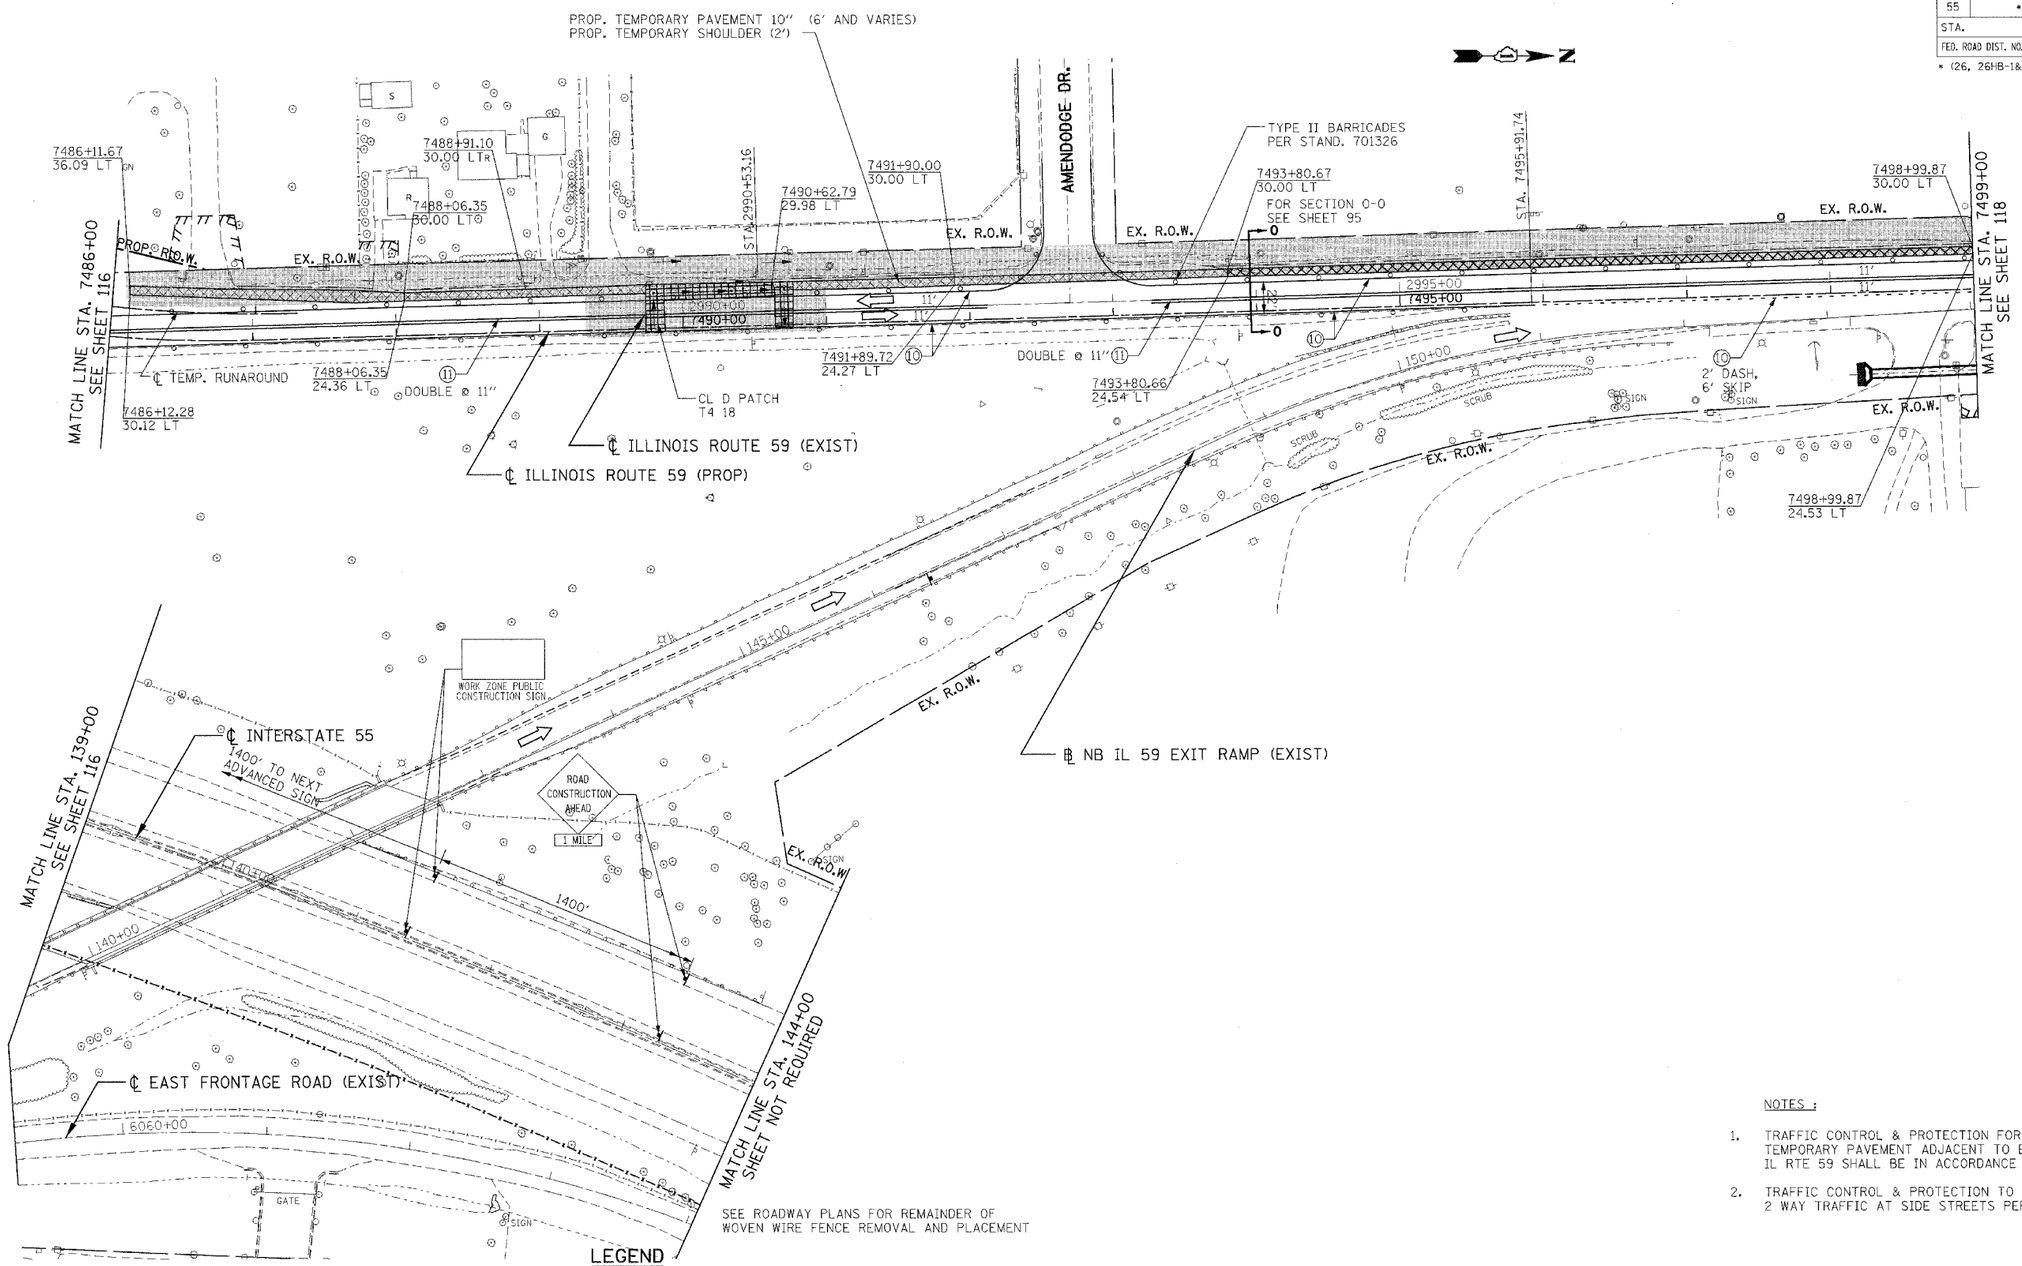

SEE ROADWAY PLANS FOR REMAINDER OF WOVEN WIRE FENCE REMOVAL AND PLACEMENT

NOTES :

1. TRAFFIC CONTROL & PROTECTION FOR THE TEMPORARY PAVEMENT ADJACENT TO EXISTING IL RTE 59 SHALL BE IN ACCORDANCE WITH STANDARD 701326.
2. TRAFFIC CONTROL & PROTECTION TO MAINTAIN 2 WAY TRAFFIC AT SIDE STREETS PER STARDARD 701201.

LEGEND

- WORK ZONE
- TEMPORARY PAVEMENT
- TEMP. PVMT - PREVIOUS STAGE
- CLASS D PATCHES (TYPE AND THICKNESS SPECIFIED AT EACH PATCH LOCATION)
- PAVEMENT REMOVAL
- PAVED SHOULDER REMOVAL (INCL. GORES)
- TRAFFIC FLOW
- ARROW BOARD
- VERTICAL PANELS
- BARRICADE, TYPE III
- PROP. TRAFFIC SIGN
- BARRICADES, TYPE II W/ FLASHING LIGHTS
- PLASTIC TYPE II BARRICADES OR DRUMS W/ STEADY BURN LIGHT
- TEMPORARY CONCRETE BARRIER

LEGEND

1. EPOXY PAVEMENT MARKING - LINE 4" (WHITE)
2. TEMPORARY PAVEMENT MARKING - 4" (WHITE)
3. TEMPORARY PAVEMENT MARKING - 4" (YELLOW)
3A. TEMPORARY PAVEMENT MARKING - 4" (YELLOW),10' DASH-30'SKIP
4. EPOXY PAVEMENT MARKING - LINE 4" (YELLOW)
5. TEMPORARY PAVEMENT MARKING - 8" (WHITE)
6. TEMPORARY PAVEMENT MARKING - 12" (WHITE)
7. EPOXY PAVEMENT MARKING - LINE 5" (WHITE) 10' DASH-30' SKIP
8. TEMPORARY PAVEMENT MARKING - 24" (WHITE)
9. PAVEMENT MARKING TAPE, TYPE III - LETTERS AND SYMBOLS
10. PAVEMENT MARKING TAPE, TYPE III - 4" (WHITE)
11. PAVEMENT MARKING TAPE, TYPE III - 4" (YELLOW)
11A. PAVEMENT MARKING TAPE, TYPE III - 4" (YELLOW), 10' DASH-30' SKIP
12. PAVEMENT MARKING TAPE, TYPE III - 6" (WHITE)
13. PAVEMENT MARKING TAPE, TYPE III - 8" (WHITE)
14. PAVEMENT MARKING TAPE, TYPE III - 12" (WHITE)
15. PAVEMENT MARKING TAPE, TYPE III - 12" (YELLOW)
16. PAVEMENT MARKING TAPE, TYPE III - 24" (WHITE)
17. PAVEMENT MARKING TAPE, TYPE III - 5" (WHITE), 10' DASH-30' SKIP

MOT30

REVISIONS	
NAME	DATE

ILLINOIS DEPARTMENT OF TRANSPORTATION
FAI 55 AT FAP 338 ILLINOIS ROUTE 59
SECTION: (26, 26HB-1&114) R-2

MAINTENANCE OF TRAFFIC STAGE 1
STA. 7486+00 TO STA. 7499+00

SCALE: 1' = 50' DRAWN BY: JB
DATE: 03/14/08 CHECKED BY: ACL

TENG
TENG & ASSOCIATES, INC.
ENGINEERS/ARCHITECTS/PLANNERS
205 N. MICHIGAN AVE. CHICAGO, IL 60601
TELEPHONE: 312/616-9000

..\ALTOOR16.DGN, ..\SUROOR6LDGN, ..\EXHOR1S.DGN, ..\SUROOR9V.DGN, ..\TP00S6CP.DGN, ..\R6WOOR0H.DGN, ..\VTIBOOR1N.DGN, ..\ROWOOR0D.DGN, ..\ROWOOR0N.DGN, ..\ROWOOR0O.DGN, ..\MOTOOV05.DGN, ..\MOTOORWB.DGN, ..\DRAOORPO.DGN, ..\MOTOOSIG.DGN, ..\MOTOOSLI.DGN,
4-03-2008,14:43 T:\DOCUMENT\32790\CVIL\DGN\MOTOOS3C.DGN LEEAC
1 2 