F.A.I RTE.	SECTION	COUNTY	TOTAL SHEETS	SHEET NO.
55	*	WILL	608	459
STA.		TO STA.		
FED. ROAD DIST. NO. 1	ILLINOIS	FED. AID PROJECT		
* (26HB-1&114) R-2				

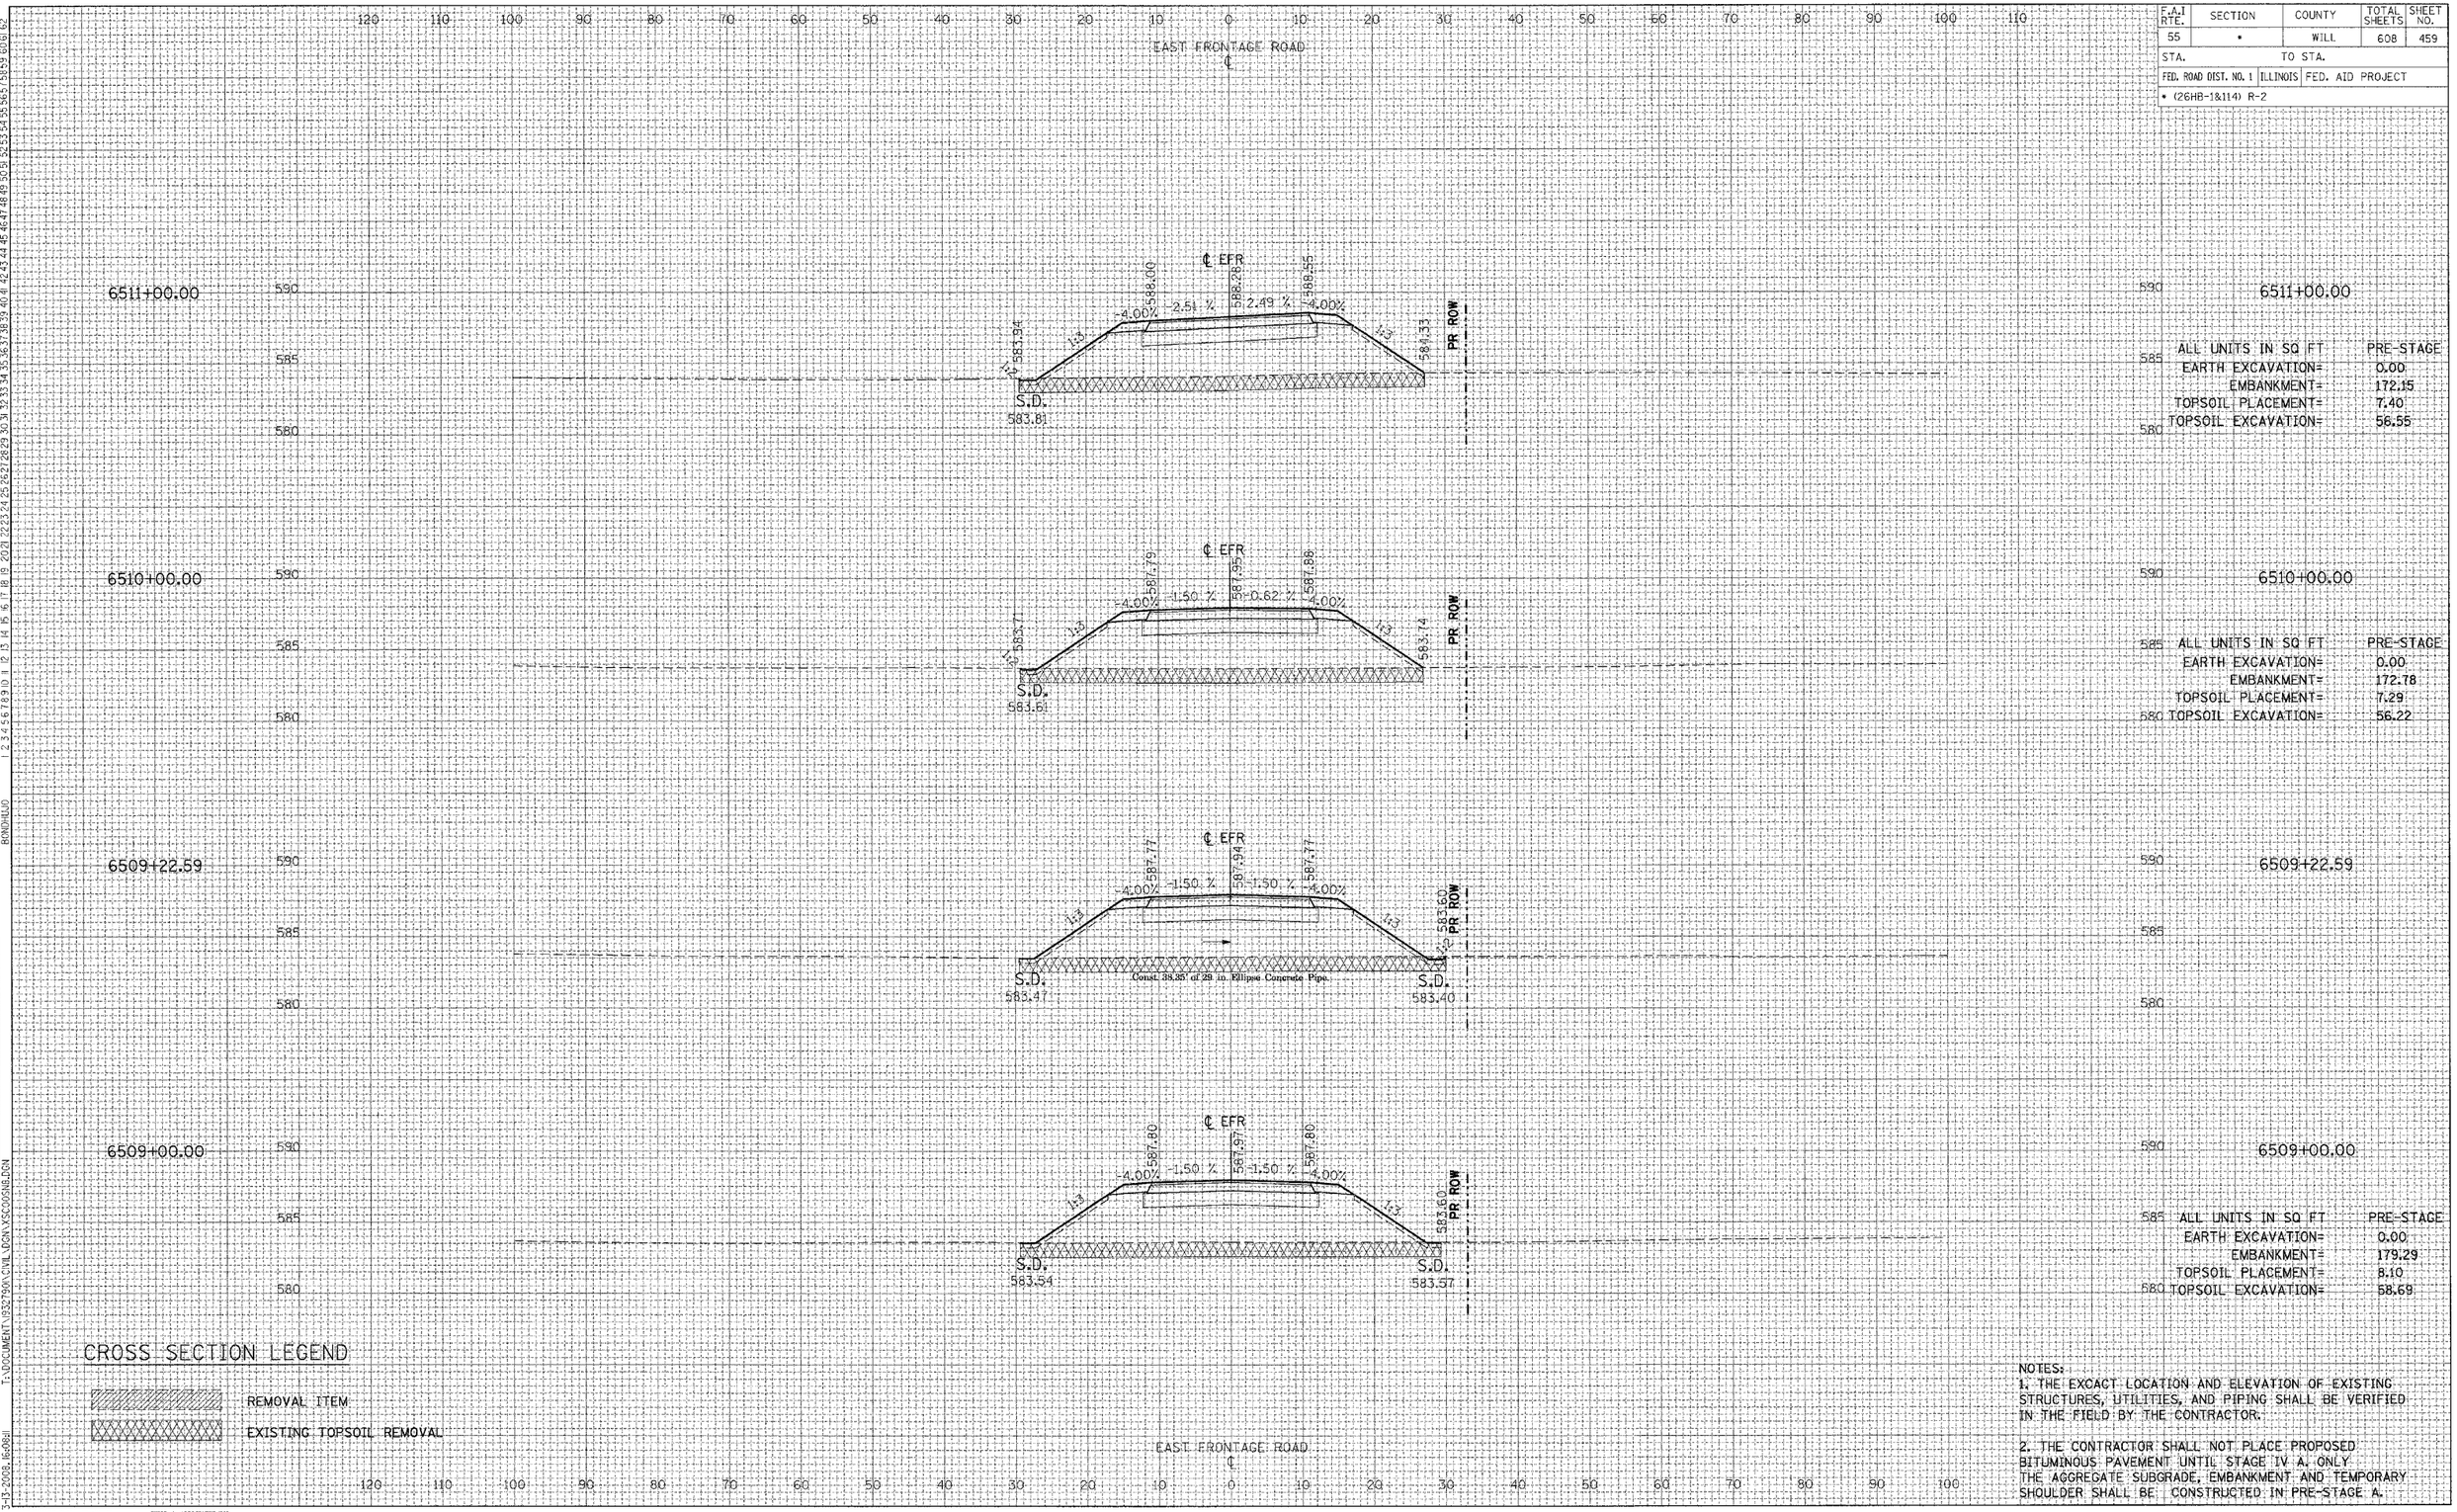

6511+00.00

ALL UNITS IN SQ FT	PRE-STAGE
EARTH EXCAVATION=	0.00
EMBANKMENT=	172.15
TOPSOIL PLACEMENT=	7.40
TOPSOIL EXCAVATION=	56.55

6510+00.00

ALL UNITS IN SQ FT	PRE-STAGE
EARTH EXCAVATION=	0.00
EMBANKMENT=	172.78
TOPSOIL PLACEMENT=	7.29
TOPSOIL EXCAVATION=	56.22

6509+22.59

6509+00.00

ALL UNITS IN SQ FT	PRE-STAGE
EARTH EXCAVATION=	0.00
EMBANKMENT=	179.29
TOPSOIL PLACEMENT=	8.10
TOPSOIL EXCAVATION=	58.69

CROSS SECTION LEGEND

REMOVAL ITEM

EXISTING TOPSOIL REMOVAL

NOTES:

1. THE EXCACT LOCATION AND ELEVATION OF EXISTING STRUCTURES, UTILITIES, AND PIPING SHALL BE VERIFIED IN THE FIELD BY THE CONTRACTOR.

2. THE CONTRACTOR SHALL NOT PLACE PROPOSED BITUMINOUS PAVEMENT UNTIL STAGE IV A. ONLY THE AGGREGATE SUBGRADE, EMBANKMENT AND TEMPORARY SHOULDER SHALL BE CONSTRUCTED IN PRE-STAGE A.

TENG

TENG & ASSOCIATES, INC.
ENGINEERS/ARCHITECTS/PLANNERS
205 N. MICHIGAN AVE. CHICAGO, IL 60601
TELEPHONE: 312/616-0800

EAST FRONTAGE ROAD - PRE-STAGE