| F.A.I RTE. | SECTION | COUNTY | TOTAL SHEETS | SHEET NO. |
|---|---|---|---|---|
| 55 | • | WILL | 608 | 490 |
| STA. | | TO STA. | | |
| FED. ROAD DIST. NO. 1 | ILLINOIS | FED. AID PROJECT | | |
| • (26HB-1&114) R-2 | | | | |

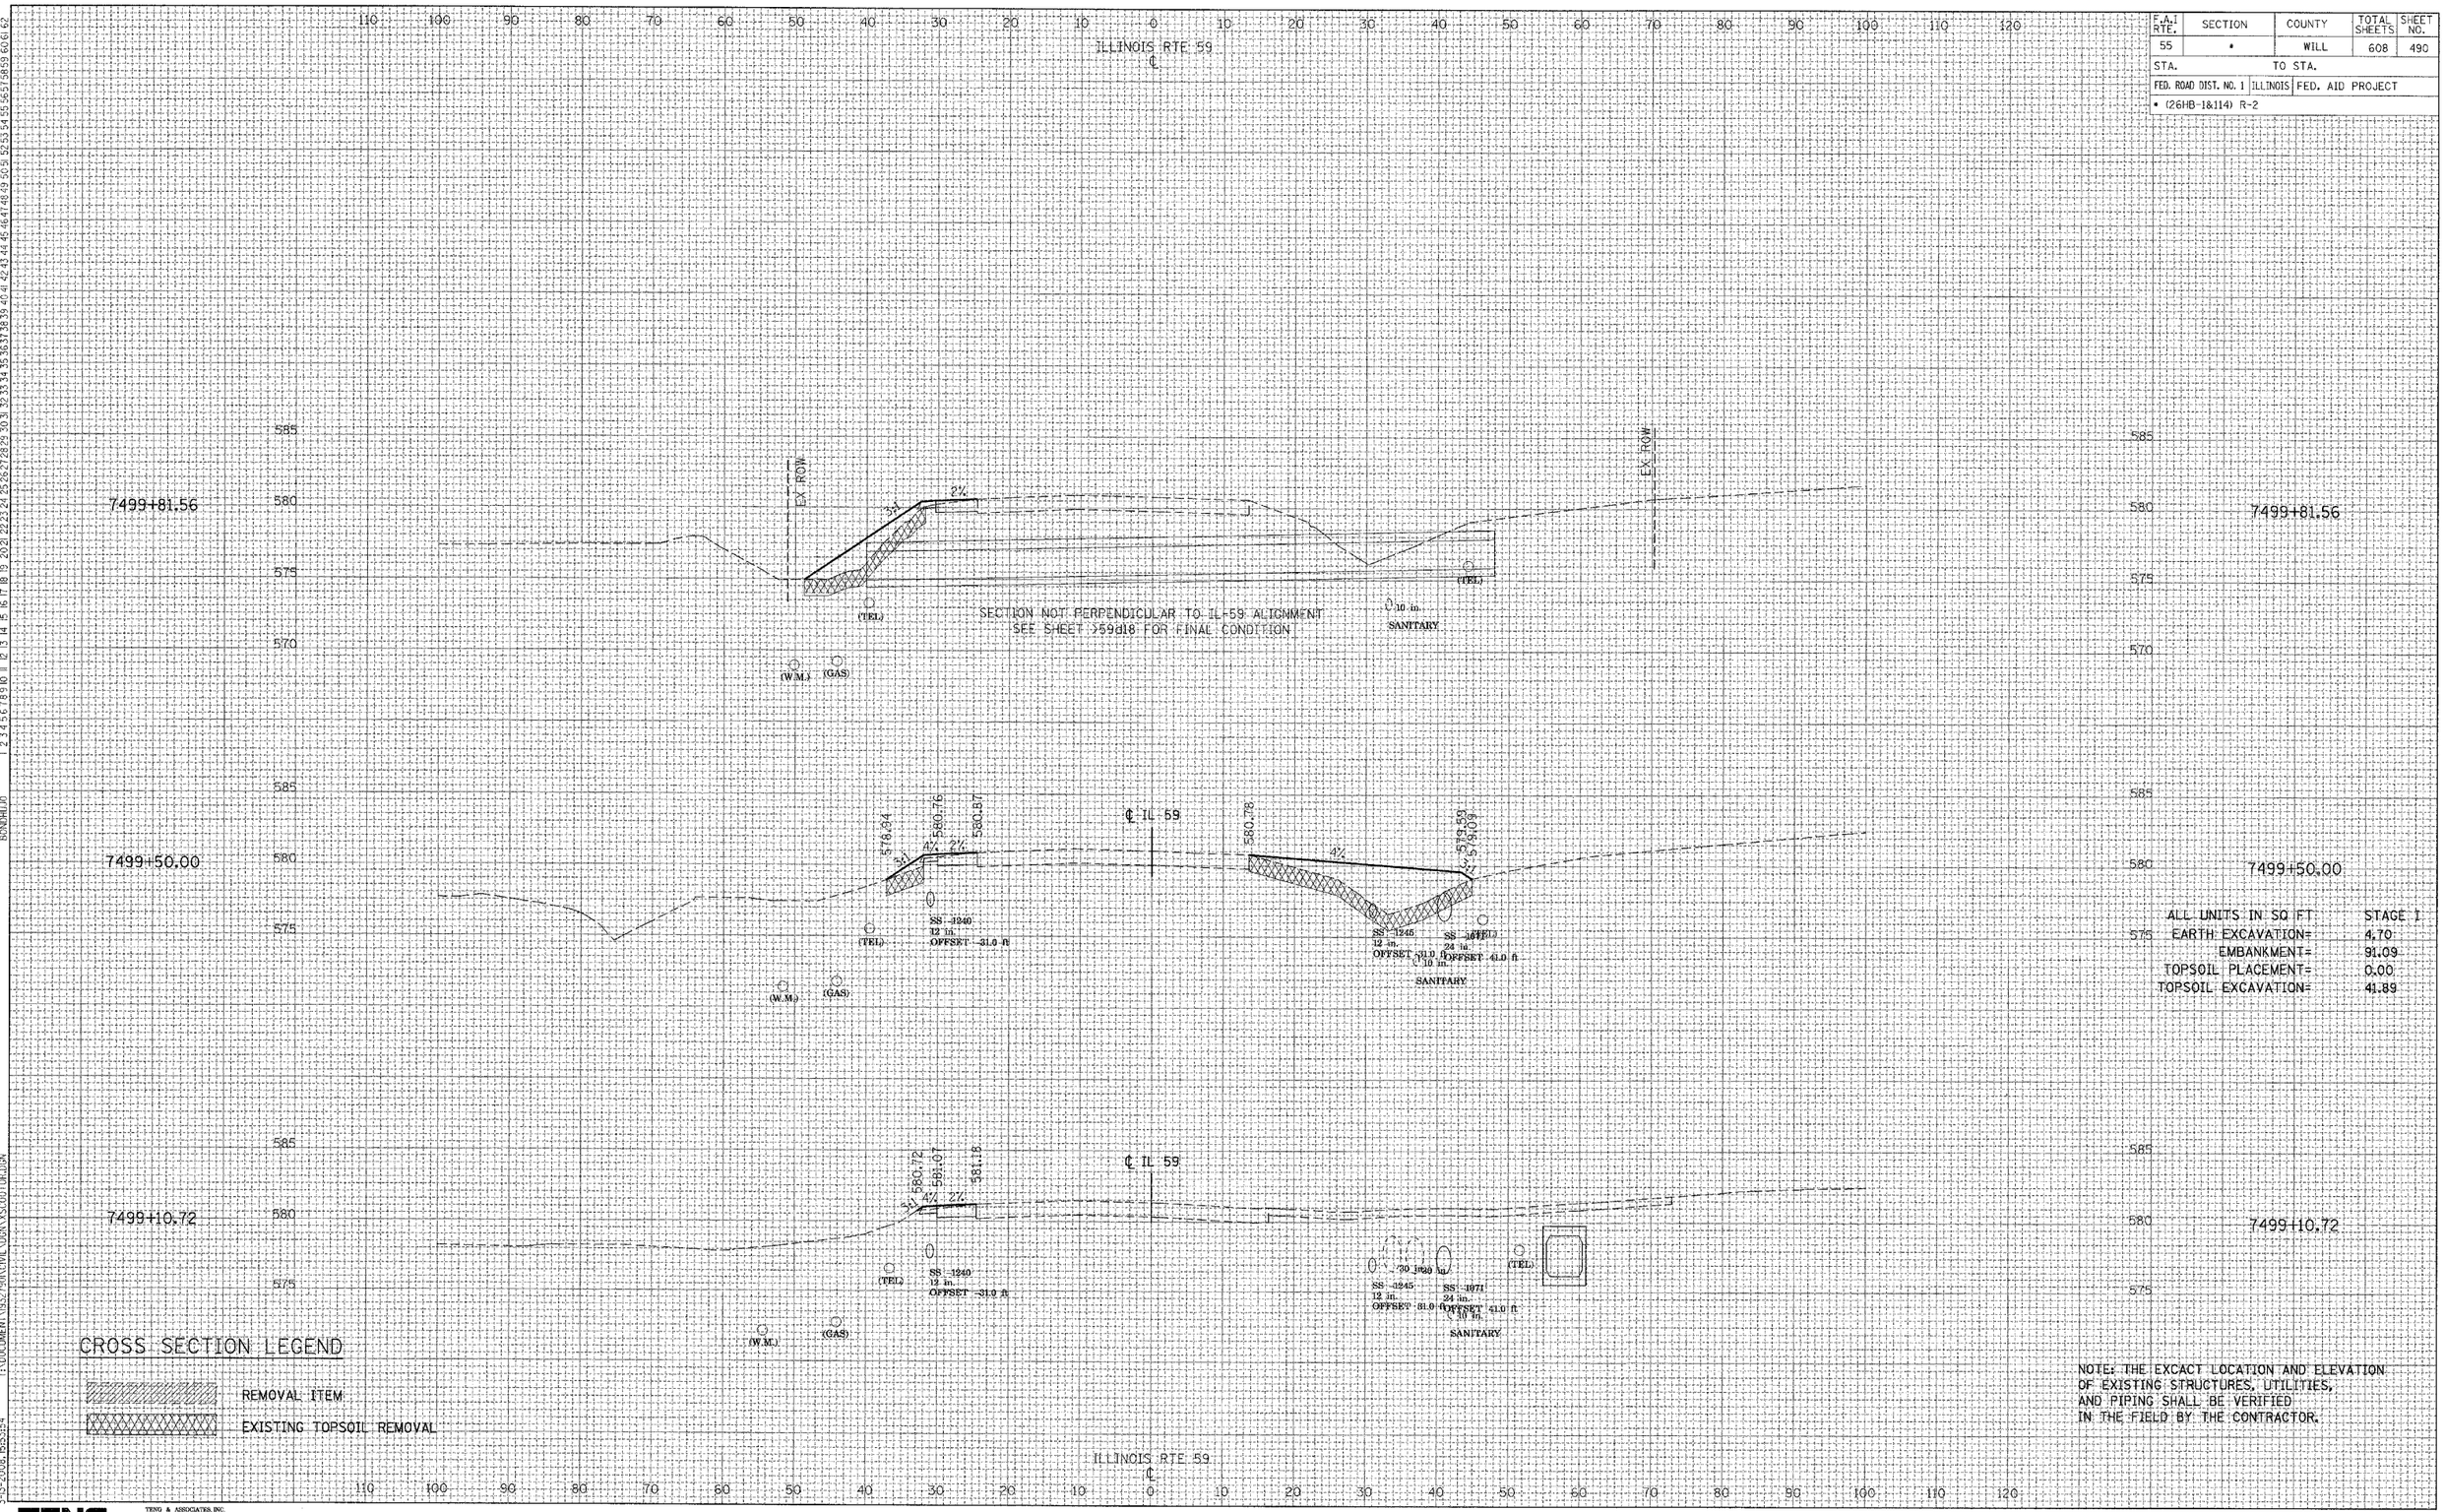


| ALL UNITS IN SQ FT | STAGE I |
|---|---|
| EARTH EXCAVATION= | 4.70 |
| EMBANKMENT= | 91.09 |
| TOPSOIL PLACEMENT= | 0.00 |
| TOPSOIL EXCAVATION= | 41.89 |

NOTE: THE EXCACT LOCATION AND ELEVATION OF EXISTING STRUCTURES, UTILITIES, AND PIPING SHALL BE VERIFIED IN THE FIELD BY THE CONTRACTOR.

REVISIONS

| NAME | DATE |
|---|---|
| | |

FINAL SURVEY — NOTE BOOK NO. — SURVEYED / PLOTTED / TEMPLATE / AREAS / AREAS CHECKED — BY — DATE

ORIGINAL SURVEY — NOTE BOOK NO. — SURVEYED / PLOTTED / TEMPLATE / AREAS / AREAS CHECKED — BY — DATE

T:\DOCUMENT\1932790\CIVIL\DGN\XSCOOTOR.DGN

3-13-2008, 15:53:54

BONDHUJO

TENG

TENG & ASSOCIATES, INC.
ENGINEERS/ARCHITECTS/PLANNERS
200 N MICHIGAN AVE CHICAGO, IL 60601
TELEPHONE: 312/616-0000

IL ROUTE 59 - STAGE I