F.A.I RTE.	SECTION	COUNTY	TOTAL SHEETS	SHEET NO.
55	*	WILL	608	510
STA.		TO STA.		
FED. ROAD DIST. NO. 1	ILLINOIS	FED. AID PROJECT		
* (26HB-1&114) R-2				

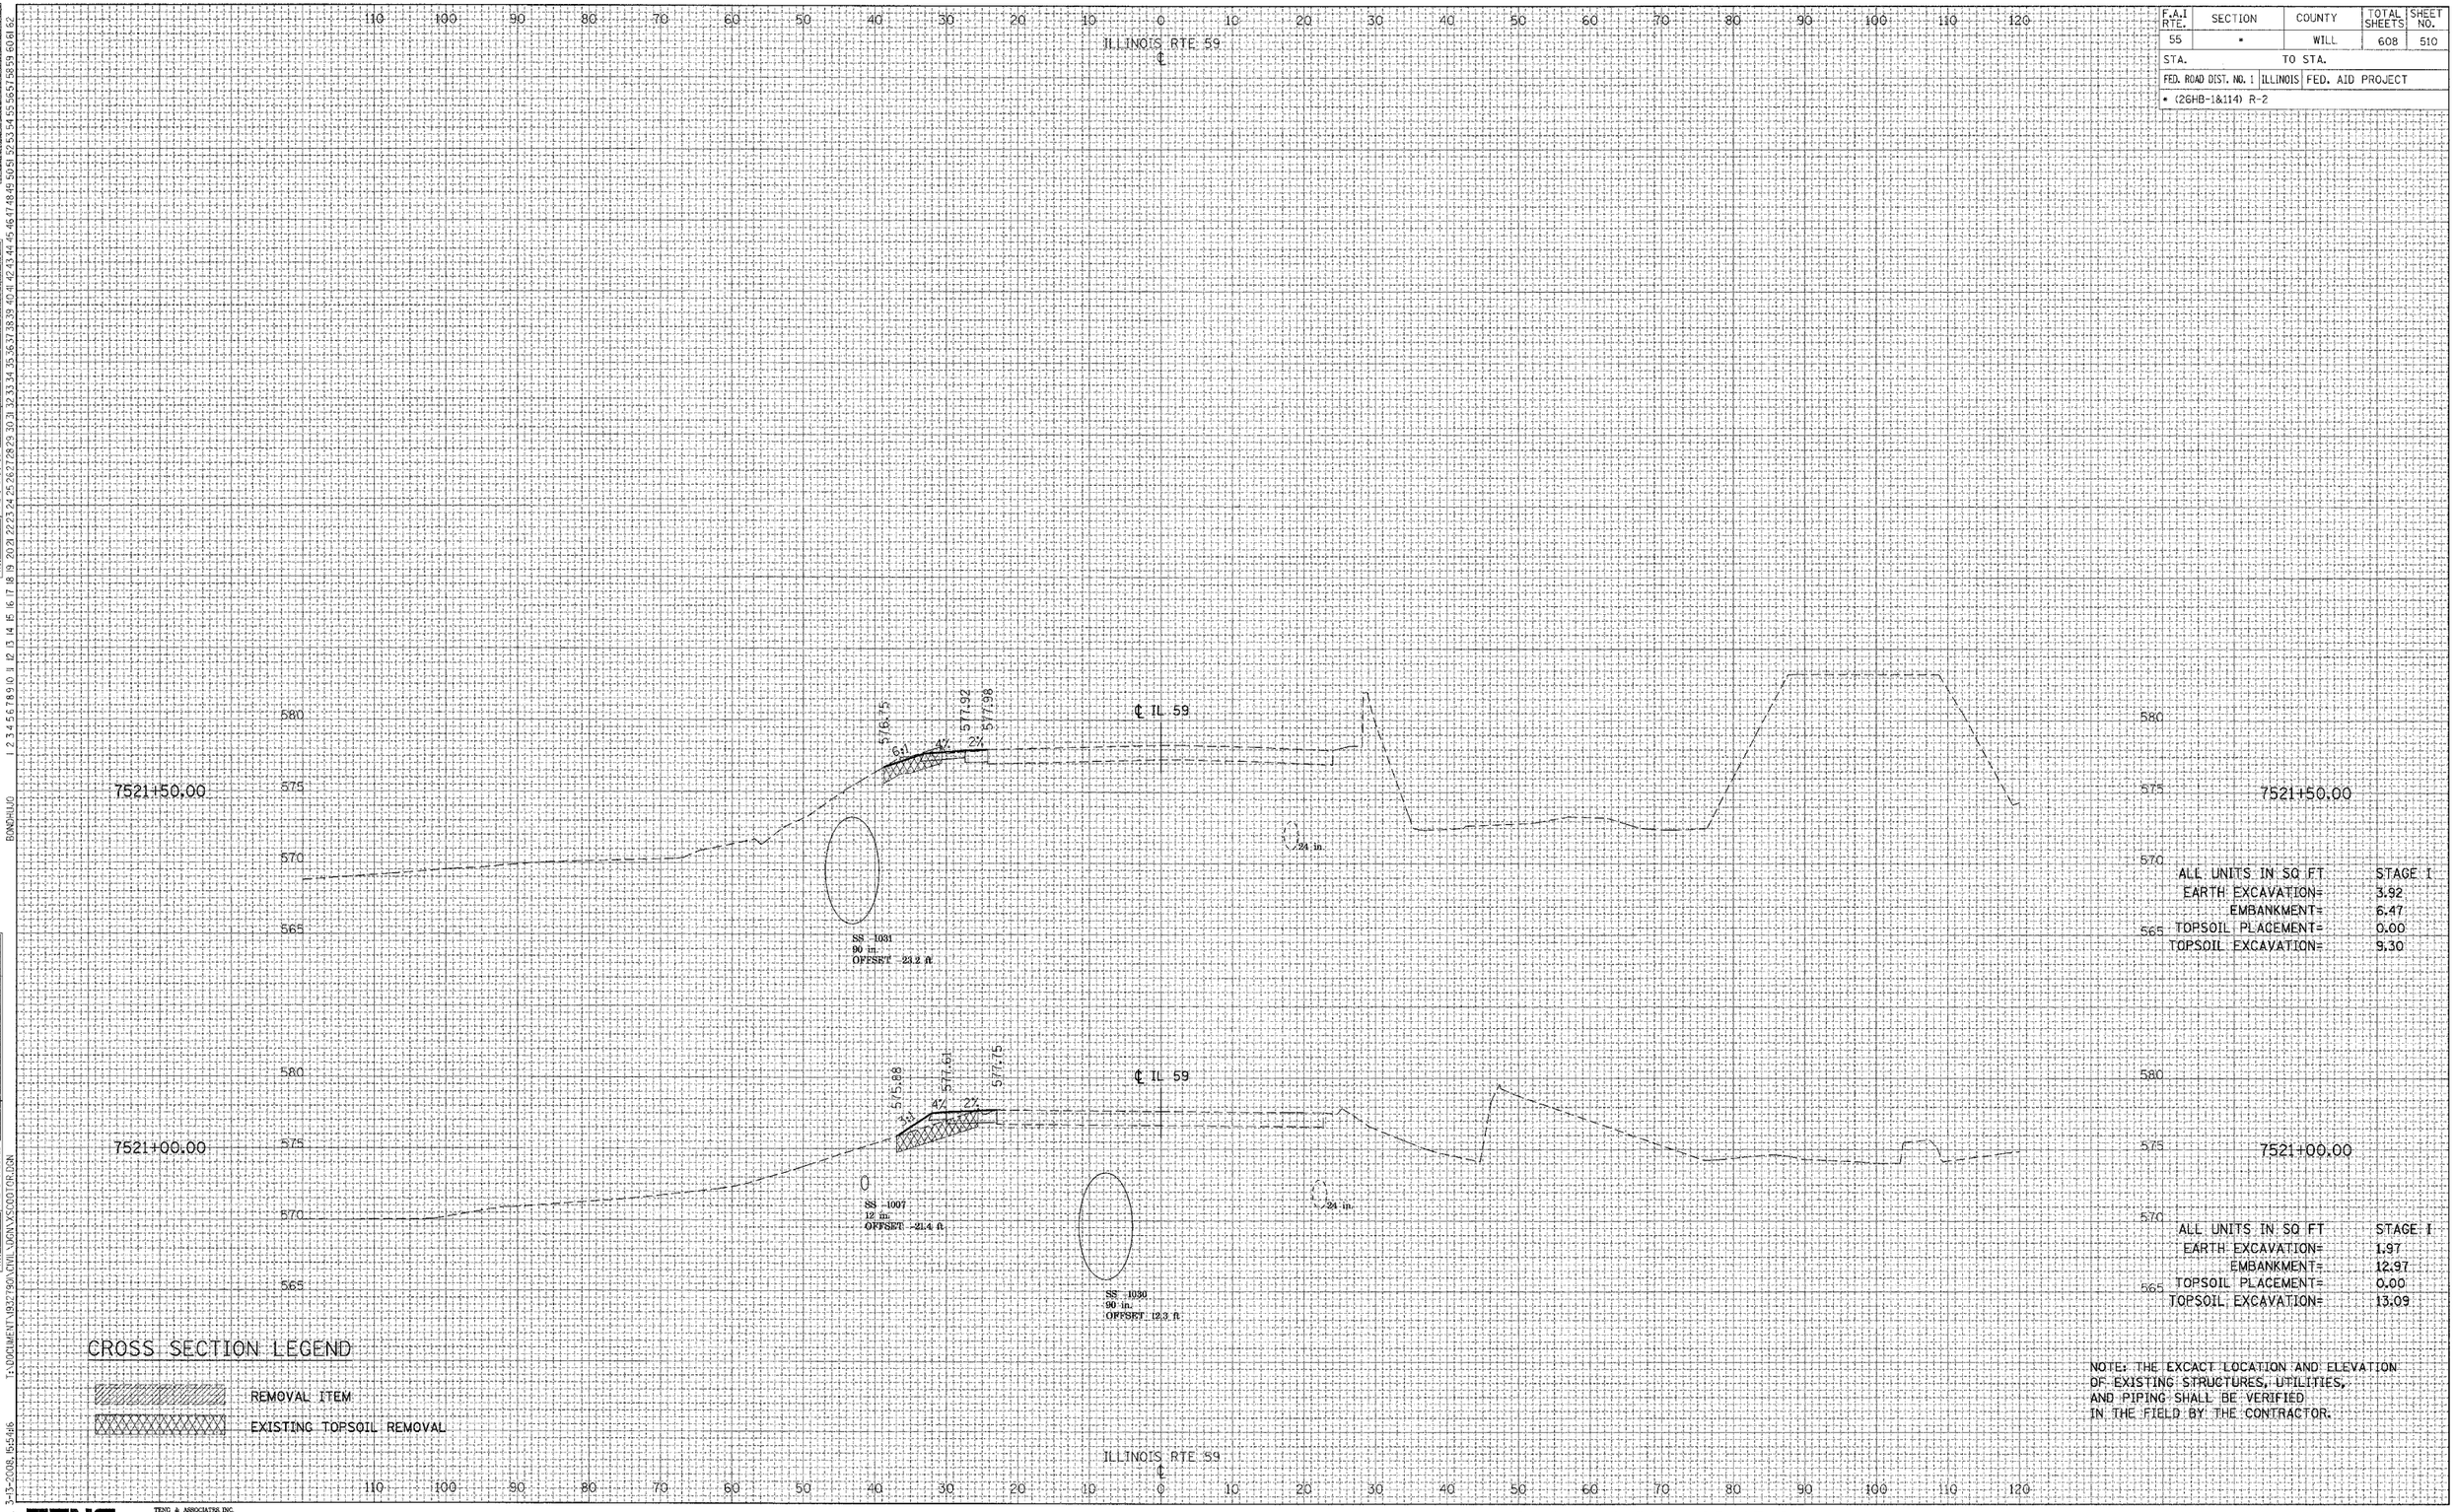

ALL UNITS IN SQ FT	STAGE I
EARTH EXCAVATION=	3.92
EMBANKMENT=	6.47
TOPSOIL PLACEMENT=	0.00
TOPSOIL EXCAVATION=	9.30

ALL UNITS IN SQ FT	STAGE I
EARTH EXCAVATION=	1.97
EMBANKMENT=	12.97
TOPSOIL PLACEMENT=	0.00
TOPSOIL EXCAVATION=	13.09

CROSS SECTION LEGEND

REMOVAL ITEM

EXISTING TOPSOIL REMOVAL

NOTE: THE EXCACT LOCATION AND ELEVATION OF EXISTING STRUCTURES, UTILITIES, AND PIPING SHALL BE VERIFIED IN THE FIELD BY THE CONTRACTOR.

REVISIONS

NAME	DATE

FINAL SURVEY — NOTE BOOK NO. — SURVEYED — PLOTTED — TEMPLATE — AREAS — AREAS CHECKED — BY — DATE

ORIGINAL SURVEY — NOTE BOOK NO. — SURVEYED — PLOTTED — TEMPLATE — AREAS — AREAS CHECKED — BY — DATE

T:\DOCUMENT\1932790\CIVIL\DGN\XSCOOTOR.DGN

3-13-2008, 15:54:16

BONDHUJO

TENG

TENG & ASSOCIATES, INC.
ENGINEERS/ARCHITECTS/PLANNERS
205 N. MICHIGAN AVE. CHICAGO, IL 60601
TELEPHONE: 312/616-0000

IL ROUTE 59 - STAGE I