F.A.I RTE.	SECTION	COUNTY	TOTAL SHEETS	SHEET NO.
55	•	WILL	608	522
STA.		TO STA.		
FED. ROAD DIST. NO. 1	ILLINOIS	FED. AID PROJECT		
• (26HB-1&114) R-2				

REVISIONS

NAME	DATE

FINAL SURVEY
NOTE BOOK
NO.
SURVEYED
PLOTTED
TEMPLATE
AREAS
AREAS CHECKED
BY
DATE

ORIGINAL SURVEY
NOTE BOOK
NO.
SURVEYED
PLOTTED
TEMPLATE
AREAS
AREAS CHECKED
BY
DATE

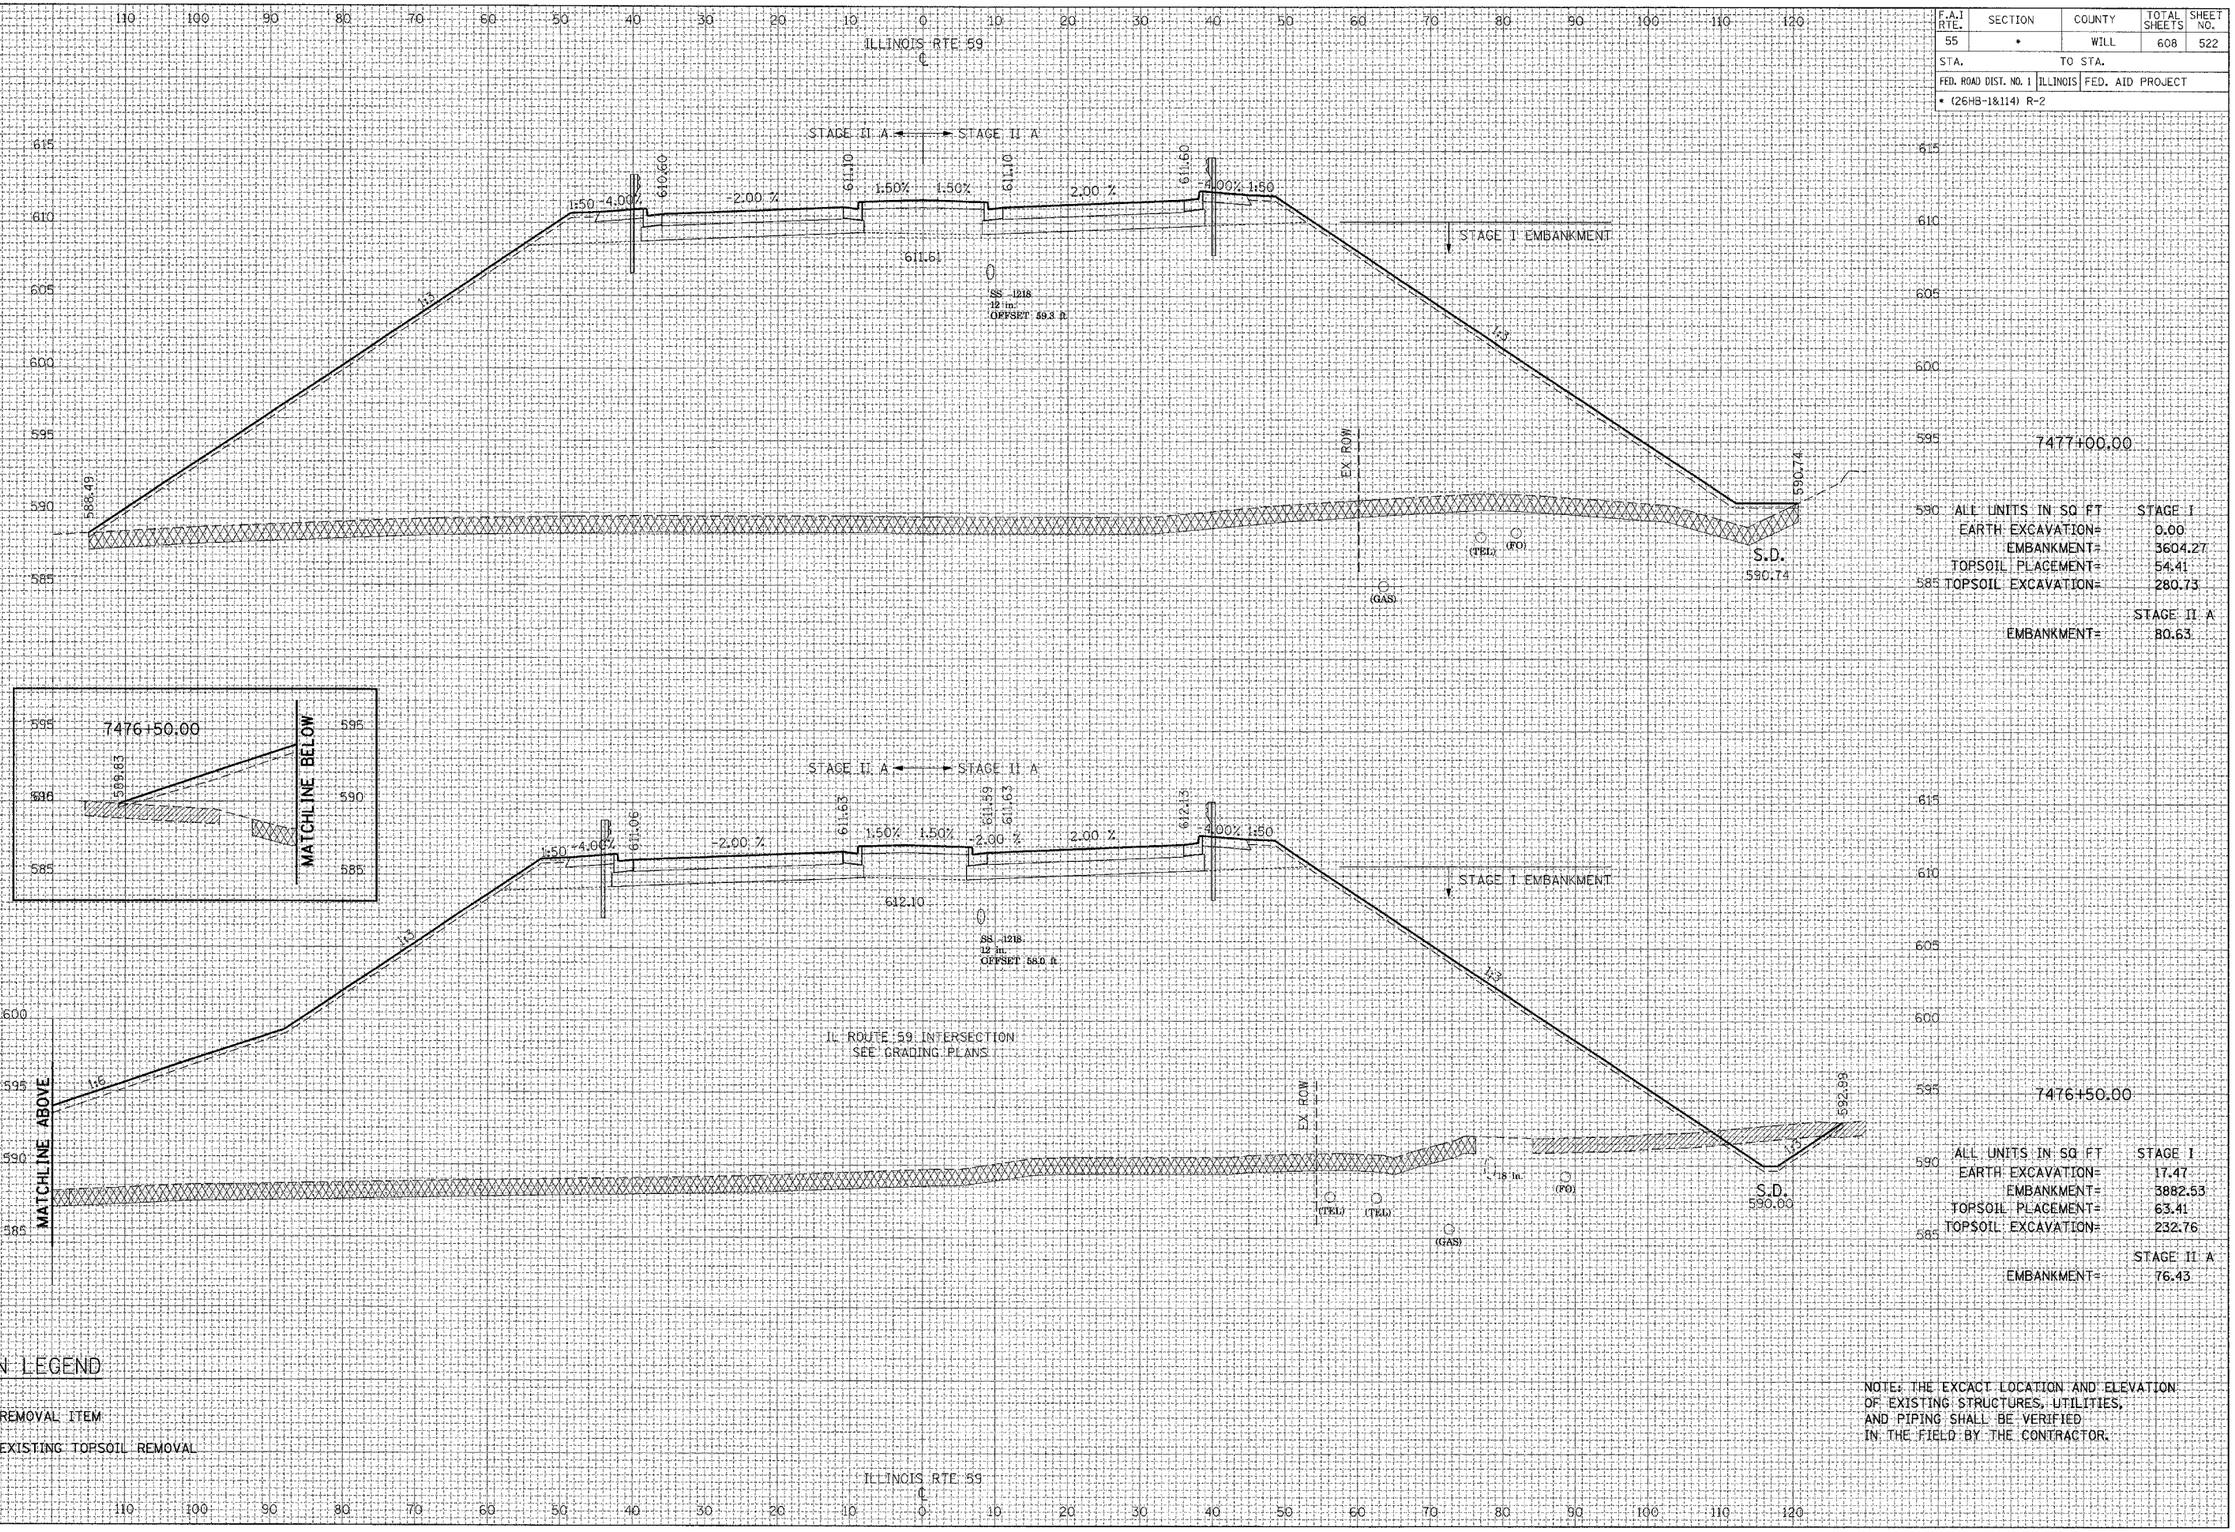

ALL UNITS IN SQ FT	STAGE I
EARTH EXCAVATION=	0.00
EMBANKMENT=	3604.27
TOPSOIL PLACEMENT=	54.41
TOPSOIL EXCAVATION=	280.73

	STAGE II A
EMBANKMENT=	80.63

ALL UNITS IN SQ FT	STAGE I
EARTH EXCAVATION=	17.47
EMBANKMENT=	3882.53
TOPSOIL PLACEMENT=	63.41
TOPSOIL EXCAVATION=	232.76

	STAGE II A
EMBANKMENT=	76.43

CROSS SECTION LEGEND

REMOVAL ITEM

EXISTING TOPSOIL REMOVAL

NOTE: THE EXCACT LOCATION AND ELEVATION OF EXISTING STRUCTURES, UTILITIES, AND PIPING SHALL BE VERIFIED IN THE FIELD BY THE CONTRACTOR.

TENG

TENG & ASSOCIATES, INC.
ENGINEERS•ARCHITECTS•PLANNERS
105 W. MICHIGAN AVE. CHICAGO, IL 60601
TELEPHONE: 815/561-0069

IL ROUTE 59 - STAGE II AND III

3:44:2008, 8:34:57 I:\DOCUMENT\932790\CIVIL\DGN\XSC0012.DGN