F.A.I. RTE.	SECTION	COUNTY	TOTAL SHEETS	SHEET NO.
55	*	WILL	608	525
STA.		TO STA.		
FED. ROAD DIST. NO. 1	ILLINOIS	FED. AID PROJECT		
* (26HB-1&114) R-2				

REVISIONS

NAME	DATE

FINAL SURVEY — NOTE BOOK — NO.

SURVEYED — BY
PLOTTED — DATE
TEMPLATE
AREAS
AREAS CHECKED

ORIGINAL SURVEY — NOTE BOOK — NO.

SURVEYED — BY
PLOTTED — DATE
TEMPLATE
AREAS
AREAS CHECKED

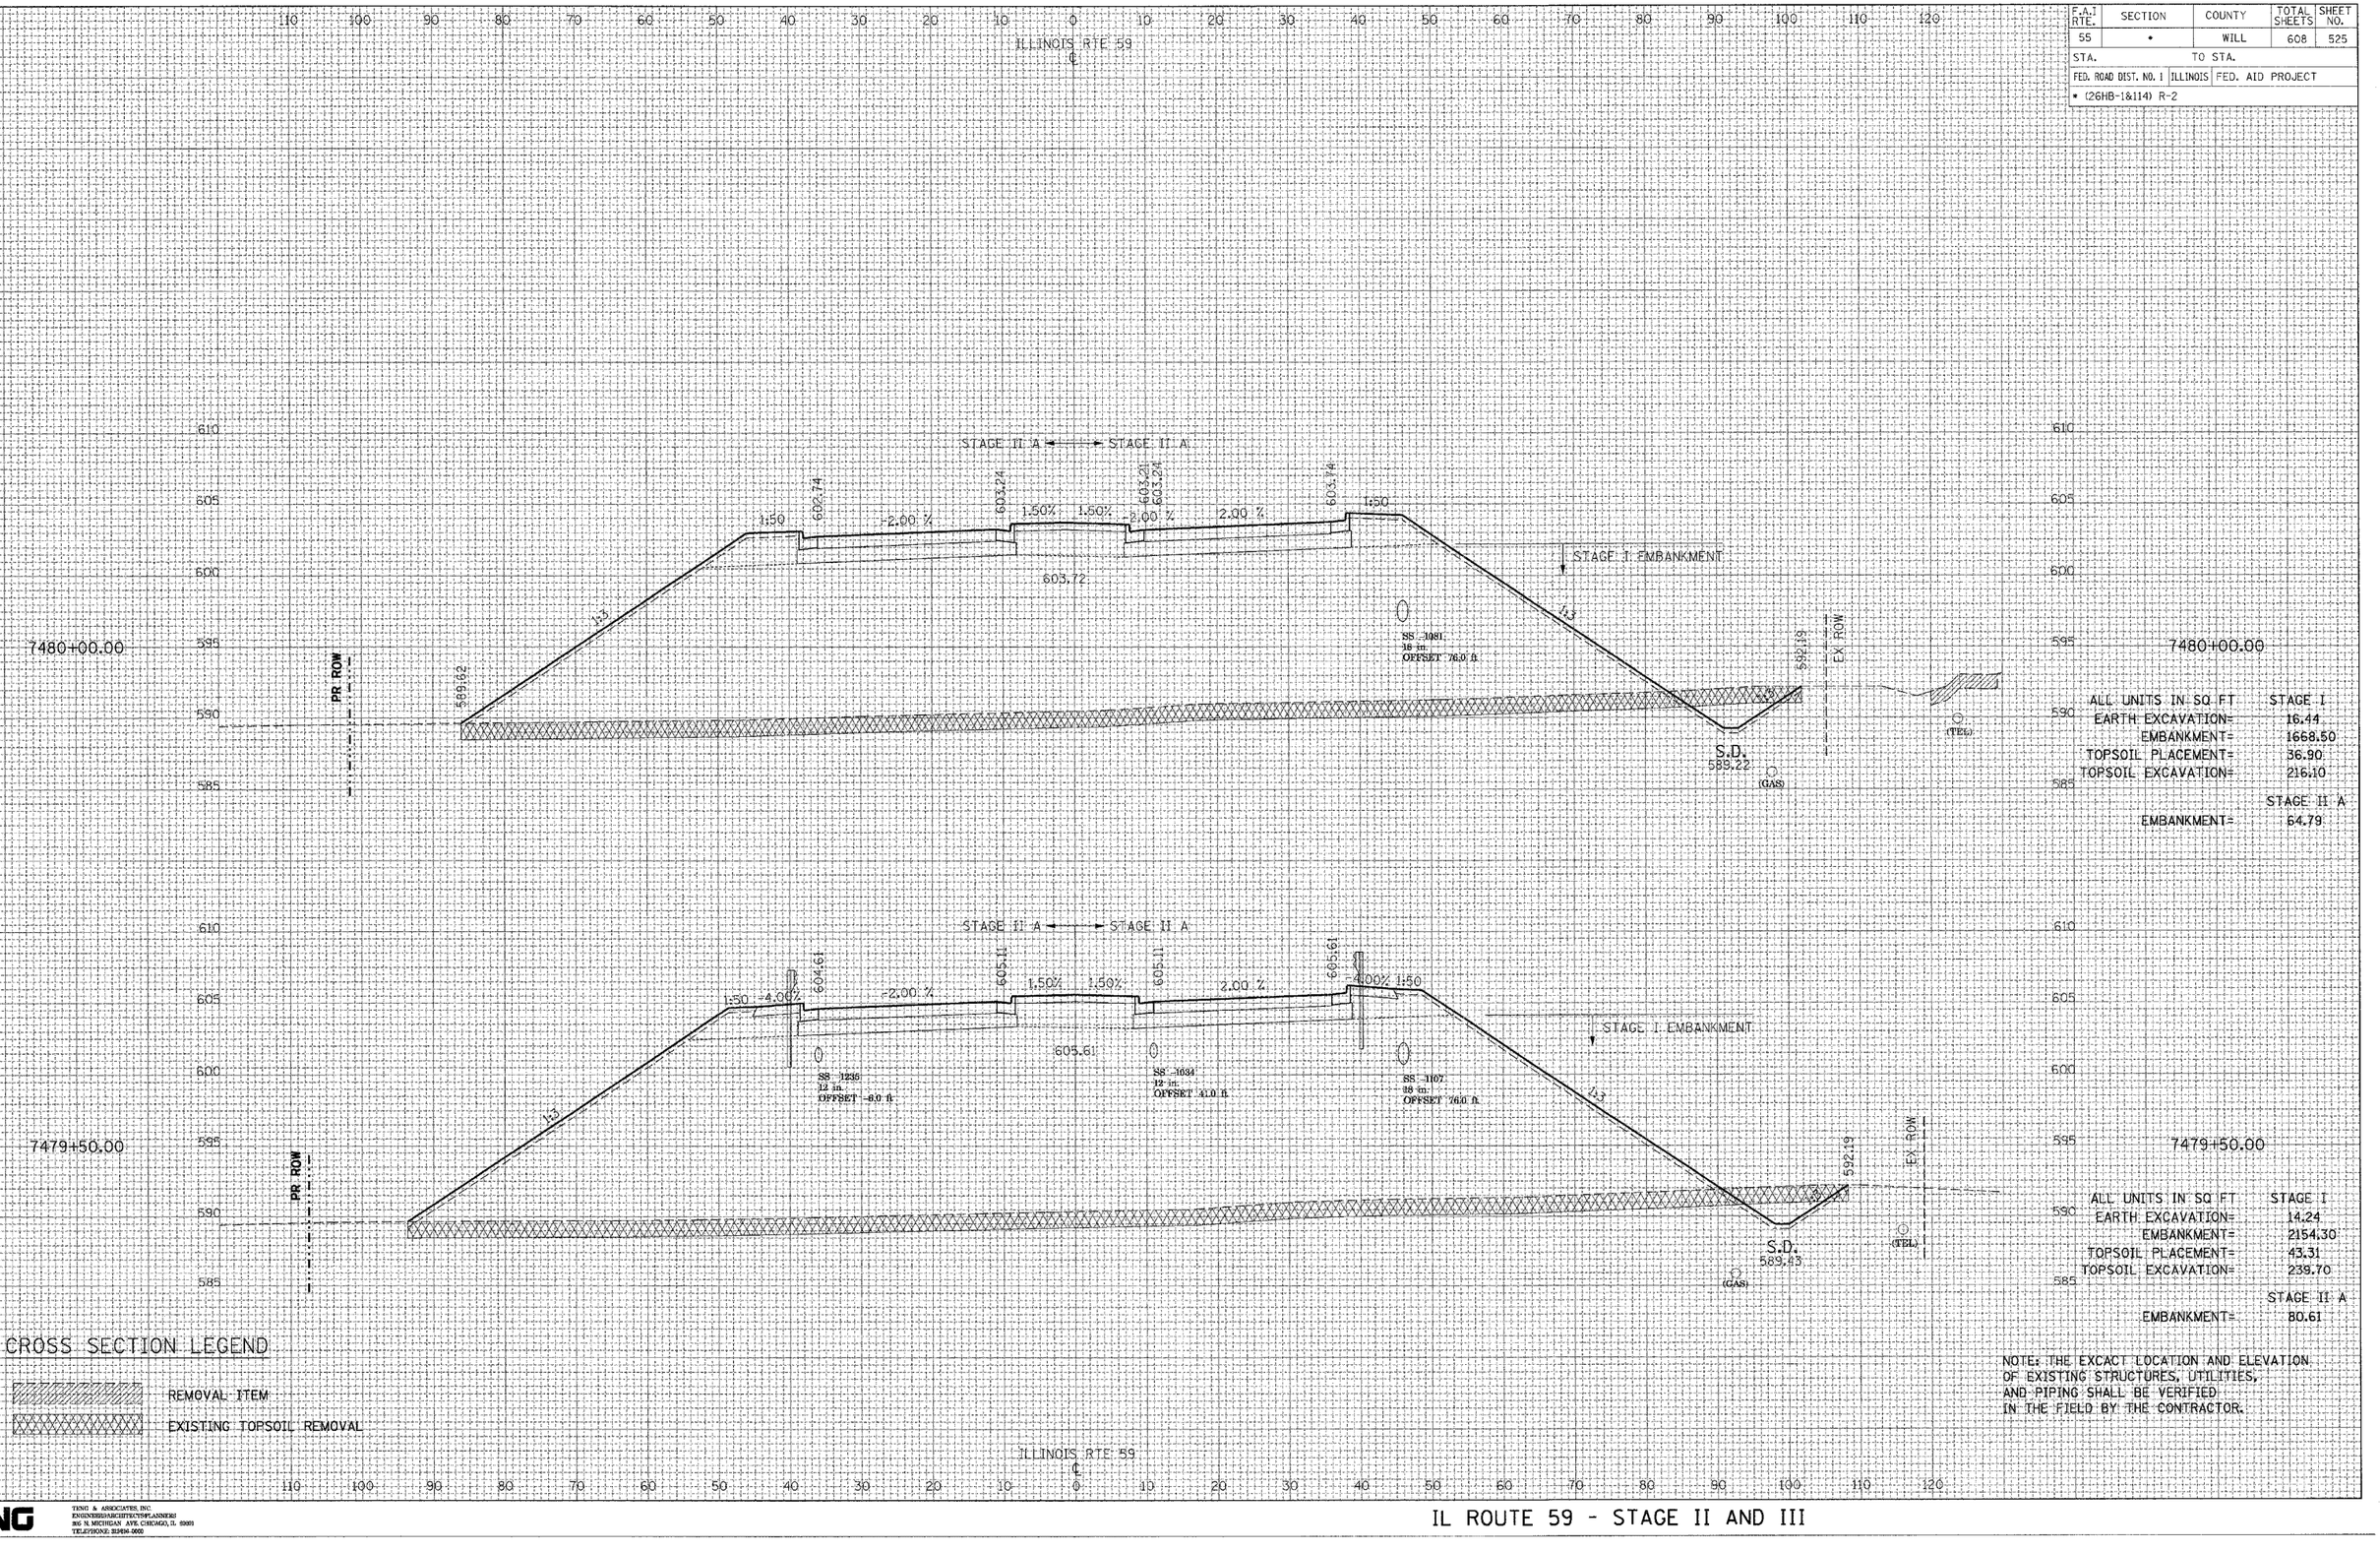

CROSS SECTION LEGEND

REMOVAL ITEM

EXISTING TOPSOIL REMOVAL

NOTE: THE EXCACT LOCATION AND ELEVATION OF EXISTING STRUCTURES, UTILITIES, AND PIPING SHALL BE VERIFIED IN THE FIELD BY THE CONTRACTOR.

TENG

TENG & ASSOCIATES, INC.
ENGINEERS•ARCHITECTS•PLANNERS
205 N. MICHIGAN AVE. CHICAGO, IL 60601
TELEPHONE: 312/616-0600

IL ROUTE 59 - STAGE II AND III

...\XS\001\BONCHU\O 3-14-2008, 8:34:59 T:\DOCUMENTS\32790\CIVIL\DGN\XS001XZ.DGN ...\XS\001\BONCHU\O ...\XS\001\BONCHU\O ...\XS\001\BONCHU\O