REVISIONS NAME	DATE

ORIGINAL SURVEY	BY	DATE
FINAL SURVEY		
NOTE BOOK		
NO.		
SURVEYED		
PLOTTED		
TEMPLATE		
AREAS		
AREAS CHECKED		

F.A.I RTE.	SECTION	COUNTY	TOTAL SHEETS	SHEET NO.
55	*	WILL	608	532
STA.		TO STA.		
FED. ROAD DIST. NO. 1	ILLINOIS	FED. AID PROJECT		
* (26HB-1&114) R-2				

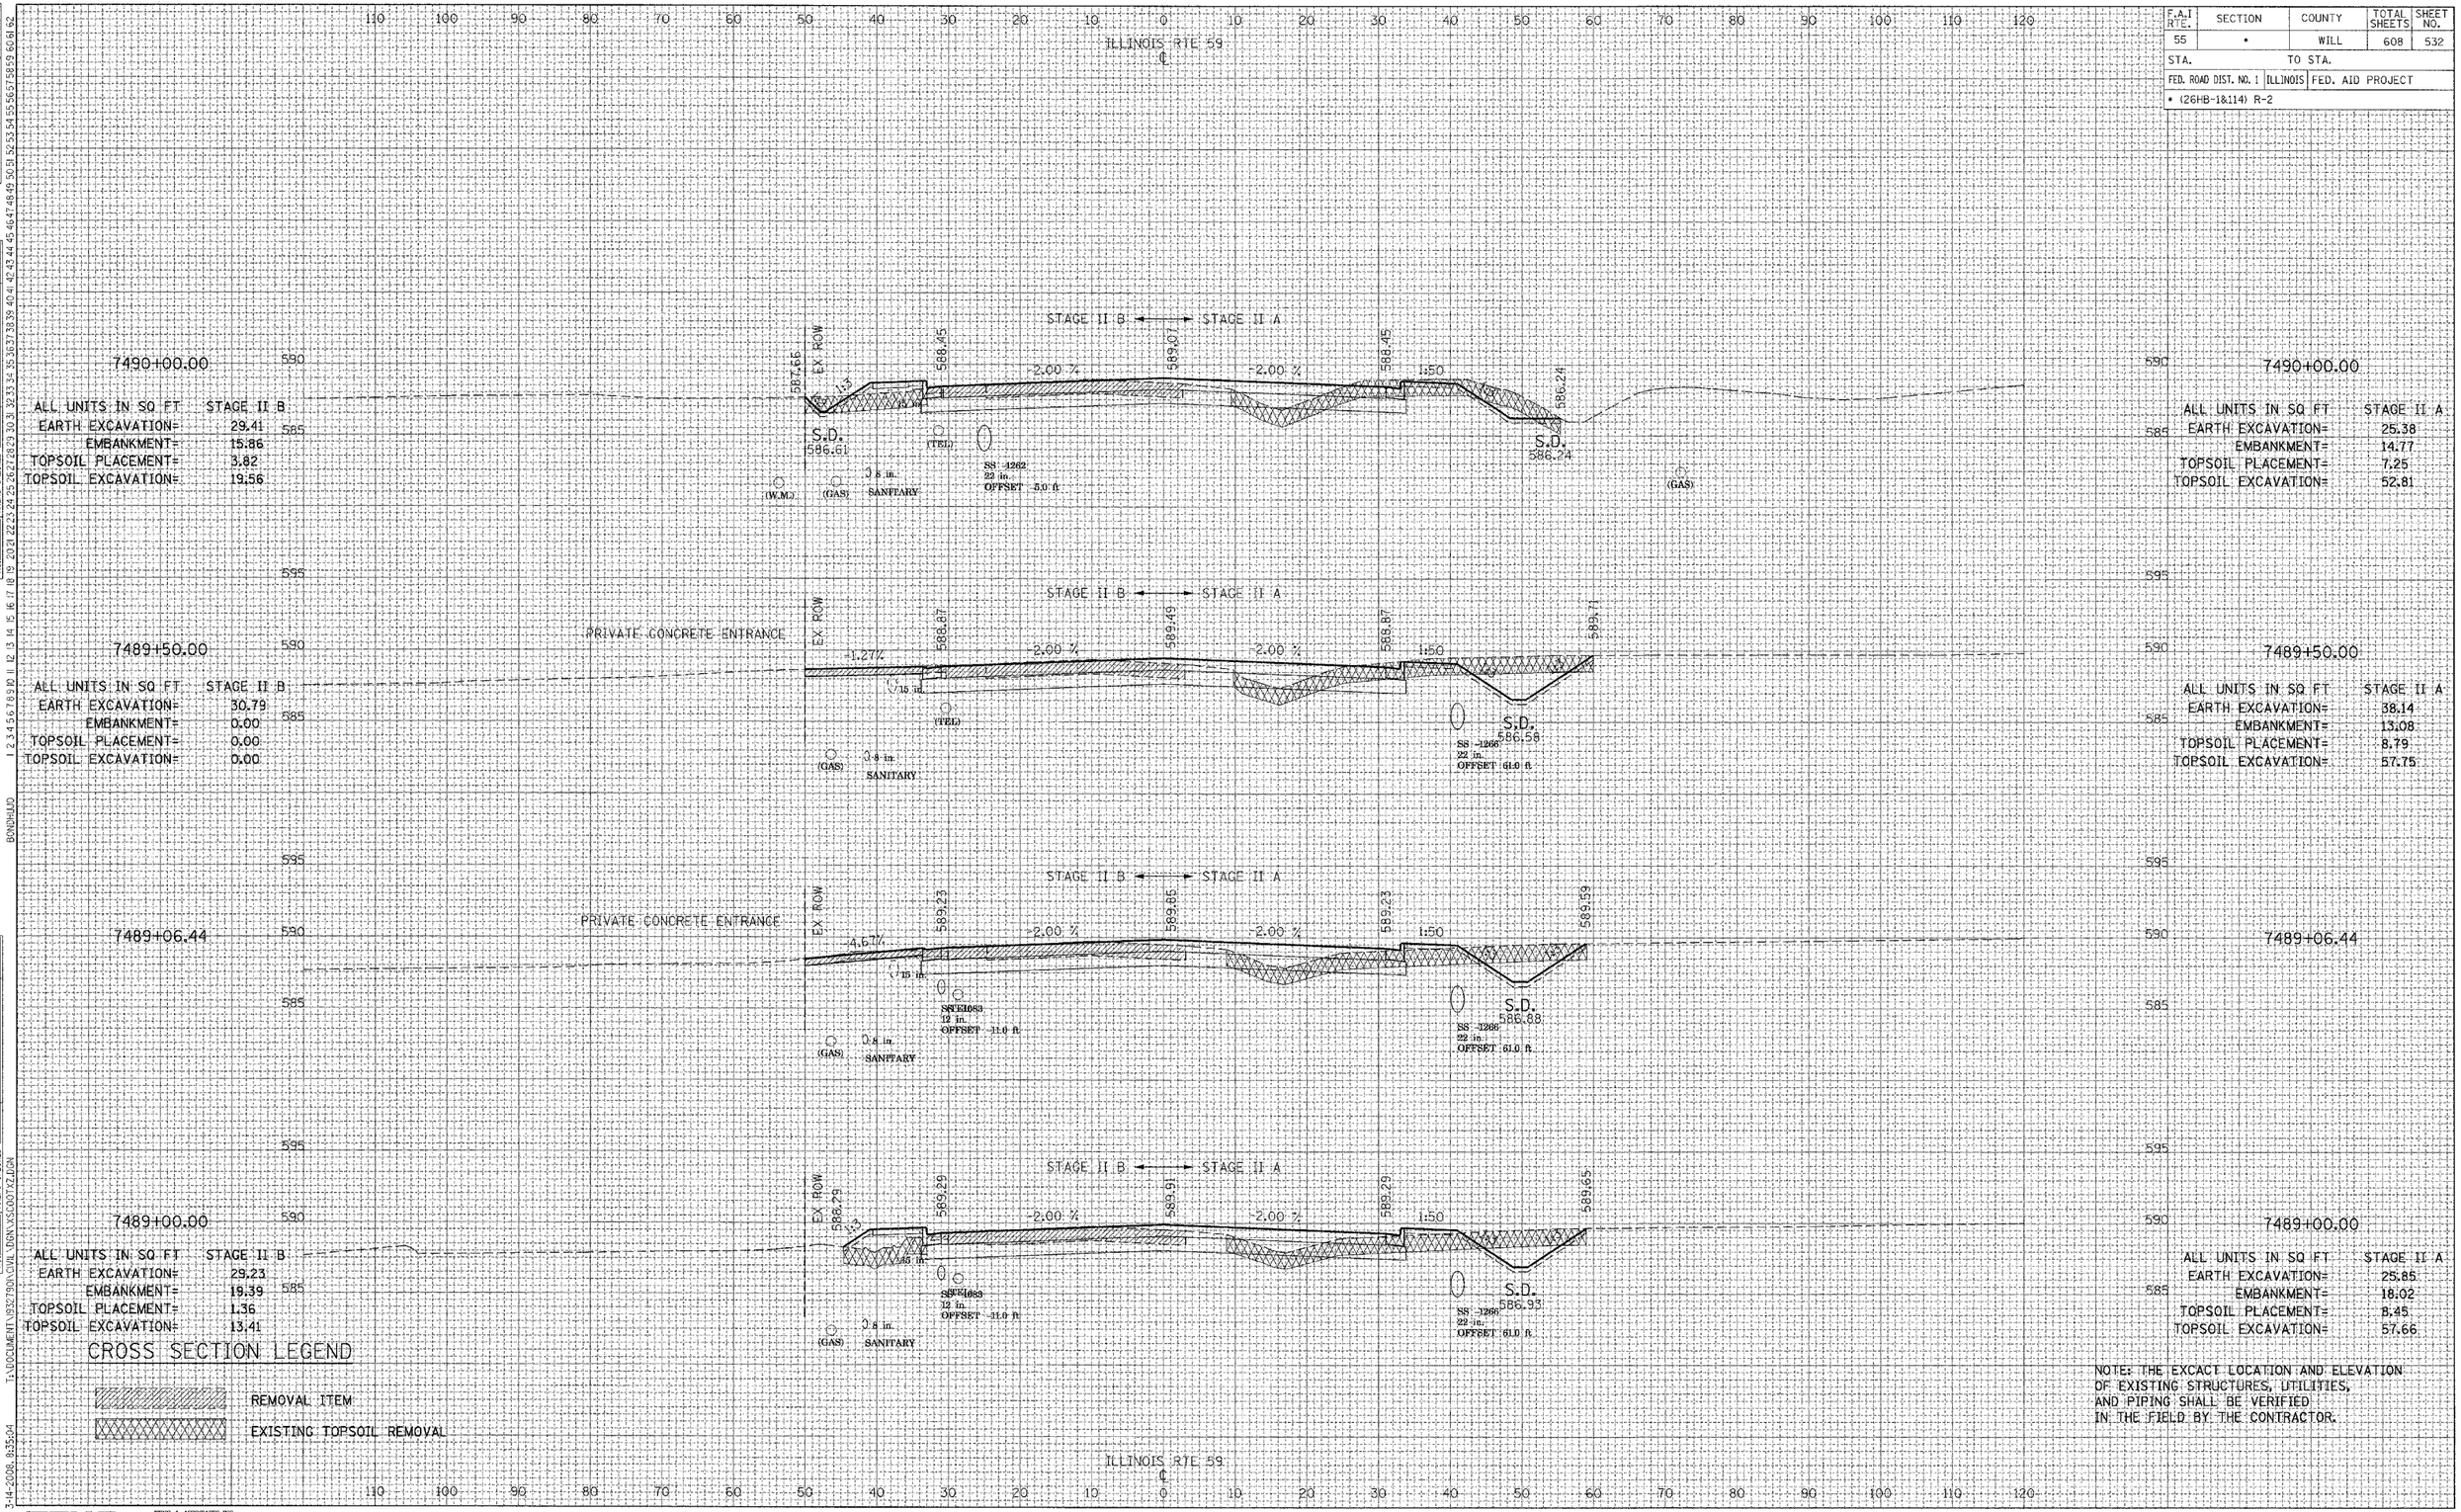

TENG
TENG & ASSOCIATES, INC.
ENGINEERS&ARCHITECTS&PLANNERS
300 N. MICHIGAN AVE. CHICAGO, IL 60601
TELEPHONE: 312/658-0600

IL ROUTE 59 - STAGE II AND III

T:\DOCUMENT\193790\CIVIL\DGN\XSCOOTXL.DGN
3-14-2008, 8:35:04
BONDHUD