F.A.I RTE.	SECTION	COUNTY	TOTAL SHEETS	SHEET NO.
55	*	WILL	608	539
STA.		TO STA.		
FED. ROAD DIST. NO. 1	ILLINOIS	FED. AID PROJECT		
* (26HB-1&114) R-2				

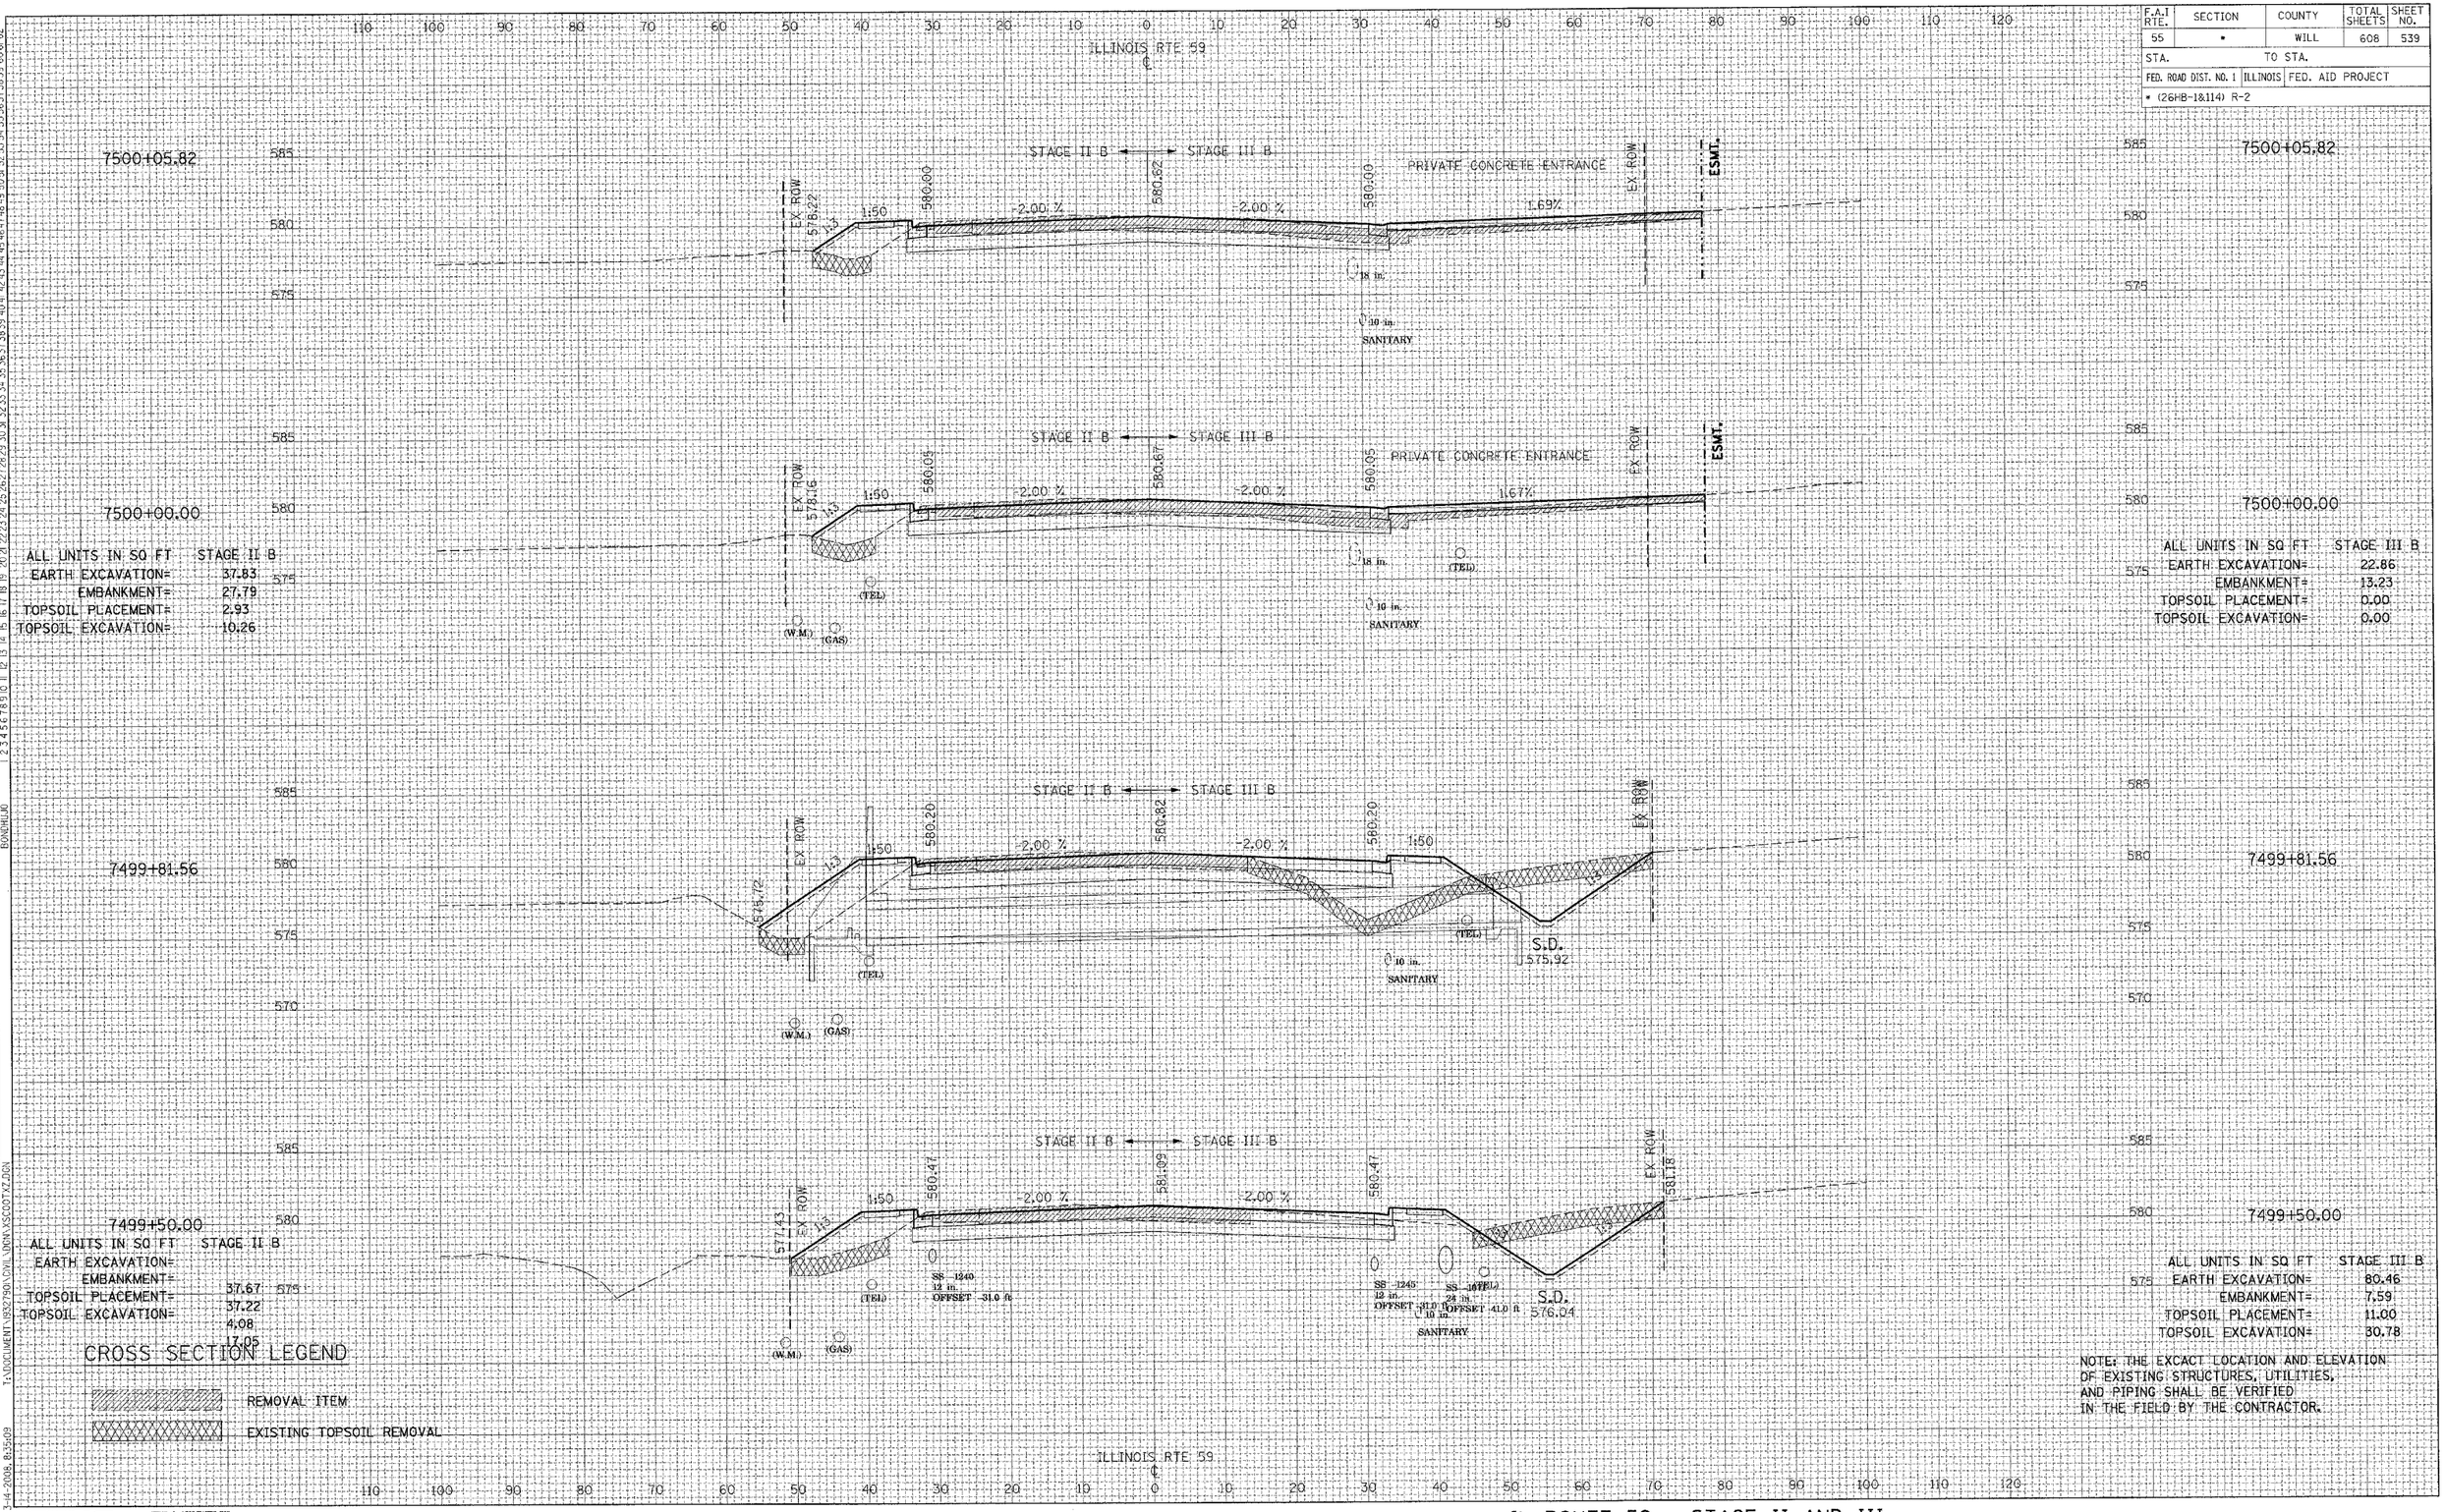

ALL UNITS IN SQ FT	STAGE II B
EARTH EXCAVATION=	37.83
EMBANKMENT=	27.79
TOPSOIL PLACEMENT=	2.93
TOPSOIL EXCAVATION=	10.26

ALL UNITS IN SQ FT	STAGE III B
EARTH EXCAVATION=	22.86
EMBANKMENT=	13.23
TOPSOIL PLACEMENT=	0.00
TOPSOIL EXCAVATION=	0.00

ALL UNITS IN SQ FT	STAGE II B
EARTH EXCAVATION=	37.67
EMBANKMENT=	37.22
TOPSOIL PLACEMENT=	4.08
TOPSOIL EXCAVATION=	17.05

ALL UNITS IN SQ FT	STAGE III B
EARTH EXCAVATION=	80.46
EMBANKMENT=	7.59
TOPSOIL PLACEMENT=	11.00
TOPSOIL EXCAVATION=	30.78

NOTE: THE EXCACT LOCATION AND ELEVATION OF EXISTING STRUCTURES, UTILITIES, AND PIPING SHALL BE VERIFIED IN THE FIELD BY THE CONTRACTOR.

CROSS SECTION LEGEND

REMOVAL ITEM

EXISTING TOPSOIL REMOVAL

TENG

TENG & ASSOCIATES, INC.
ENGINEERS/ARCHITECTS/PLANNERS
205 N. MICHIGAN AVE. CHICAGO, IL 60601
TELEPHONE: 312/616-0600

IL ROUTE 59 - STAGE II AND III