F.A.I RTE.	SECTION	COUNTY	TOTAL SHEETS	SHEET NO.
55	*	WILL	608	559
STA.		TO STA.		
FED. ROAD DIST. NO. 1	ILLINOIS	FED. AID PROJECT		
* (26HB-1&114) R-2				

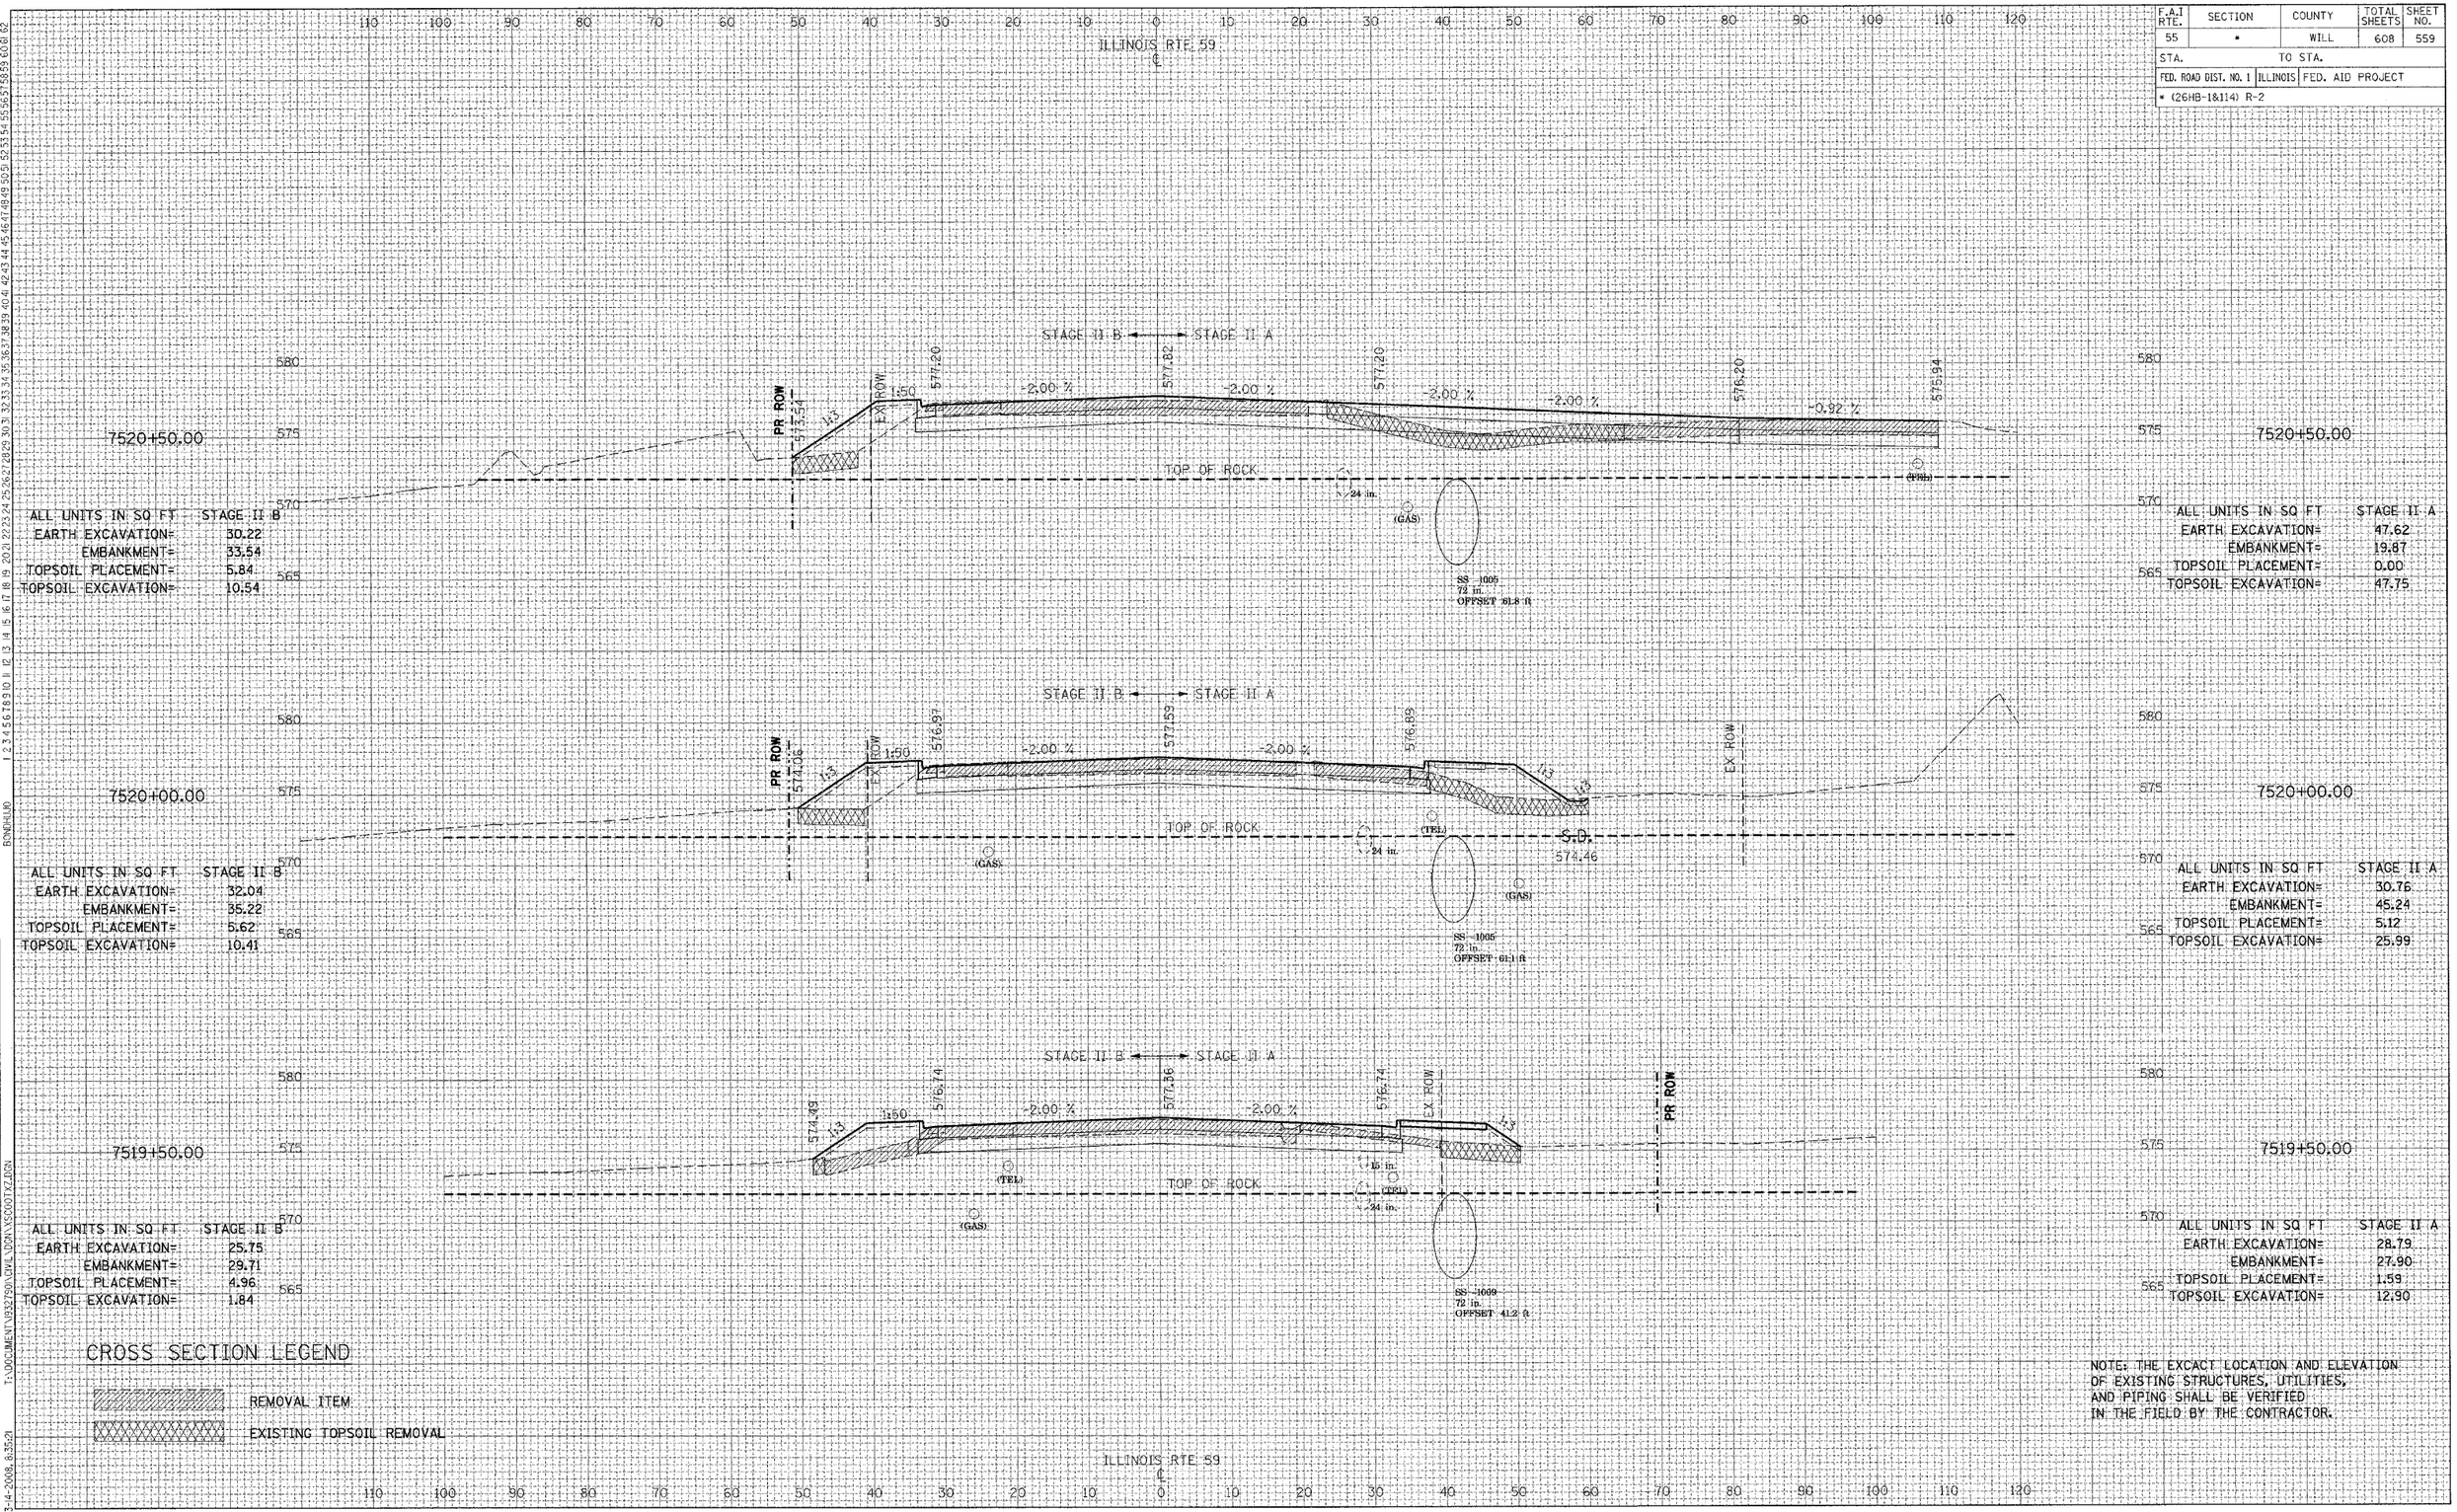

ALL UNITS IN SQ FT	STAGE II B
EARTH EXCAVATION=	30.22
EMBANKMENT=	33.54
TOPSOIL PLACEMENT=	5.84
TOPSOIL EXCAVATION=	10.54

ALL UNITS IN SQ FT	STAGE II A
EARTH EXCAVATION=	47.62
EMBANKMENT=	19.87
TOPSOIL PLACEMENT=	0.00
TOPSOIL EXCAVATION=	47.75

ALL UNITS IN SQ FT	STAGE II B
EARTH EXCAVATION=	32.04
EMBANKMENT=	35.22
TOPSOIL PLACEMENT=	5.62
TOPSOIL EXCAVATION=	10.41

ALL UNITS IN SQ FT	STAGE II A
EARTH EXCAVATION=	30.76
EMBANKMENT=	45.24
TOPSOIL PLACEMENT=	5.12
TOPSOIL EXCAVATION=	25.99

ALL UNITS IN SQ FT	STAGE II B
EARTH EXCAVATION=	25.75
EMBANKMENT=	29.71
TOPSOIL PLACEMENT=	4.96
TOPSOIL EXCAVATION=	1.84

ALL UNITS IN SQ FT	STAGE II A
EARTH EXCAVATION=	28.79
EMBANKMENT=	27.90
TOPSOIL PLACEMENT=	1.59
TOPSOIL EXCAVATION=	12.90

CROSS SECTION LEGEND

REMOVAL ITEM

EXISTING TOPSOIL REMOVAL

NOTE: THE EXCACT LOCATION AND ELEVATION OF EXISTING STRUCTURES, UTILITIES, AND PIPING SHALL BE VERIFIED IN THE FIELD BY THE CONTRACTOR.

TENG

TENG & ASSOCIATES, INC.
ENGINEERS/ARCHITECTS/PLANNERS
335 N. MICHIGAN AVE. CHICAGO, IL 60601
TELEPHONE: 312/616-0000

IL ROUTE 59 - STAGE II AND III