F.A.I RTE.	SECTION	COUNTY	TOTAL SHEETS	SHEET NO.
55	*	WILL	608	573
STA.	TO STA.			
FED. ROAD DIST. NO. 1	ILLINOIS	FED. AID PROJECT		
* (26HB-1&114) R-2				

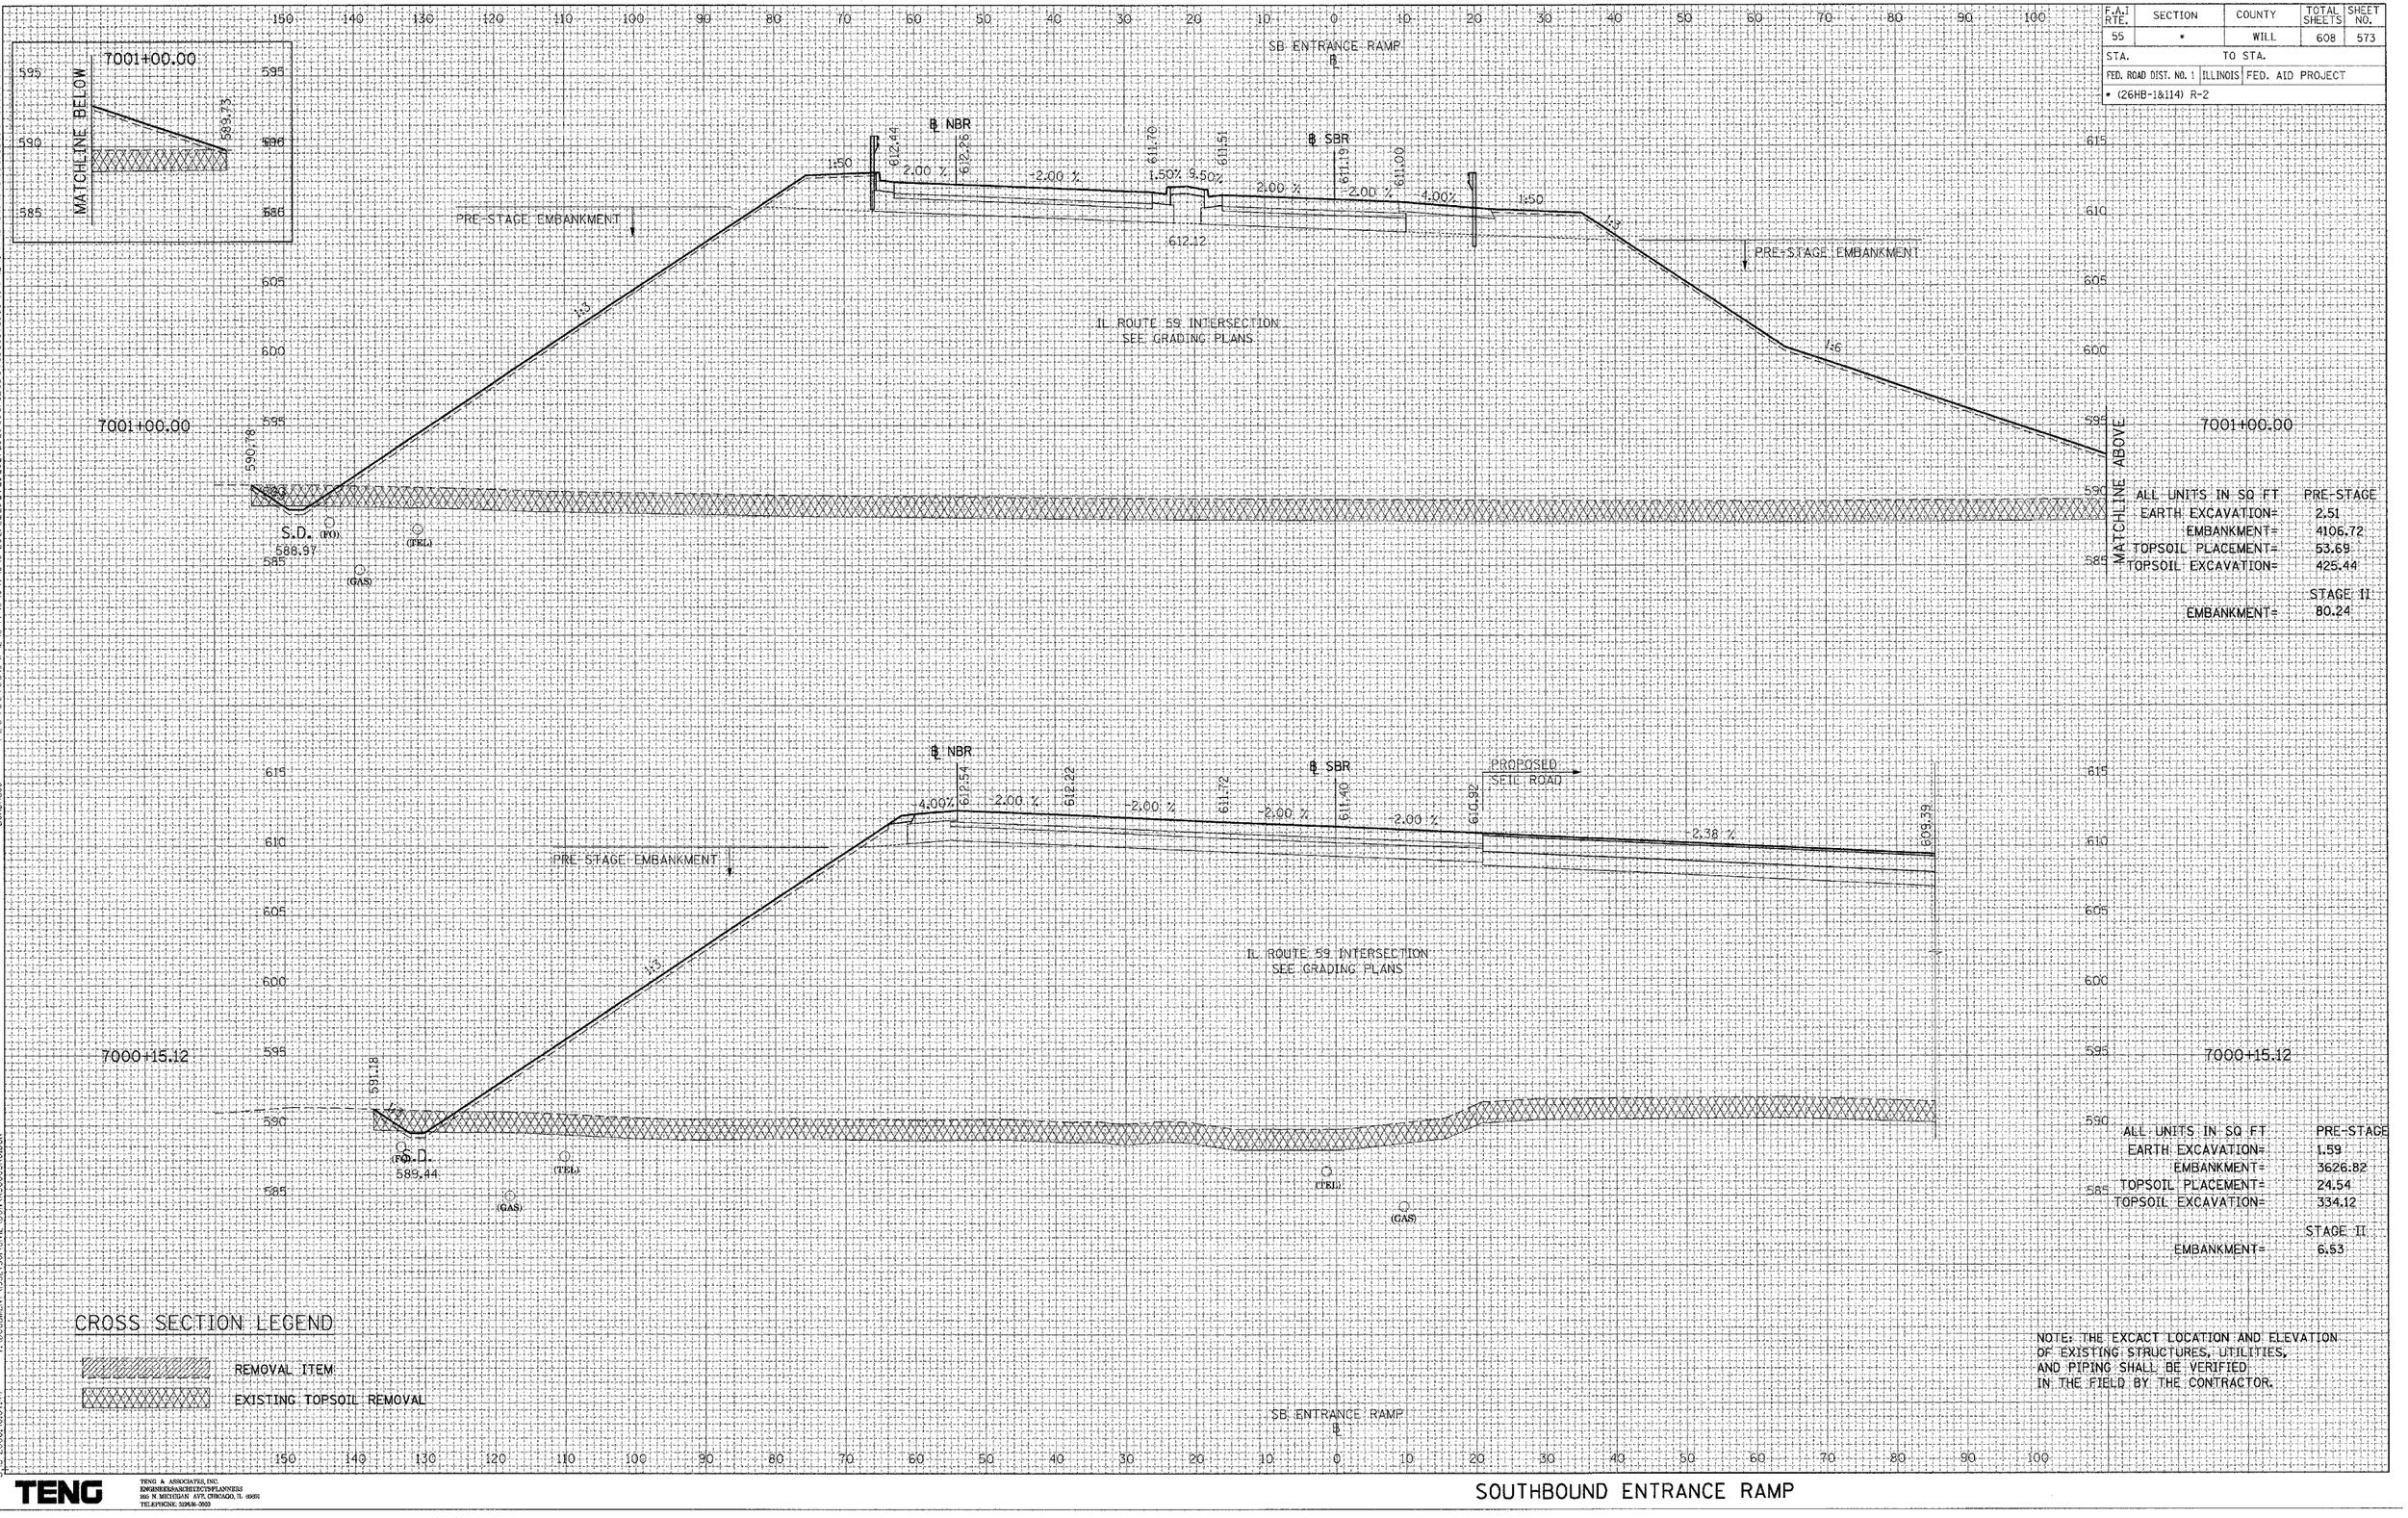

CROSS SECTION LEGEND

REMOVAL ITEM

EXISTING TOPSOIL REMOVAL

NOTE: THE EXCACT LOCATION AND ELEVATION OF EXISTING STRUCTURES, UTILITIES, AND PIPING SHALL BE VERIFIED IN THE FIELD BY THE CONTRACTOR.

TENG

TENG & ASSOCIATES, INC.
ENGINEERS & ARCHITECTS PLANNERS
180 N. MICHIGAN AVE. CHICAGO, IL 60601
TELEPHONE: 312/616-0500

SOUTHBOUND ENTRANCE RAMP