| REVISIONS | |
|---|---|
| NAME | DATE |
| | |

| FINAL SURVEY | |
|---|---|
| NOTE BOOK | |
| NO. | |

| | |
|---|---|
| SURVEYED | |
| PLOTTED | |
| TEMPLATE | |
| AREAS | |
| AREAS CHECKED | |

| ORIGINAL SURVEY | |
|---|---|
| NOTE BOOK | |
| NO. | |

| | |
|---|---|
| SURVEYED | |
| PLOTTED | |
| TEMPLATE | |
| AREAS | |
| AREAS CHECKED | |

| F.A.I RTE. | SECTION | COUNTY | TOTAL SHEETS | SHEET NO. |
|---|---|---|---|---|
| 55 | * | WILL | 608 | 574 |
| STA. | | TO STA. | | |
| FED. ROAD DIST. NO. 1 | ILLINOIS | FED. AID PROJECT | | |
| * (26HB-1&114) R-2 | | | | |

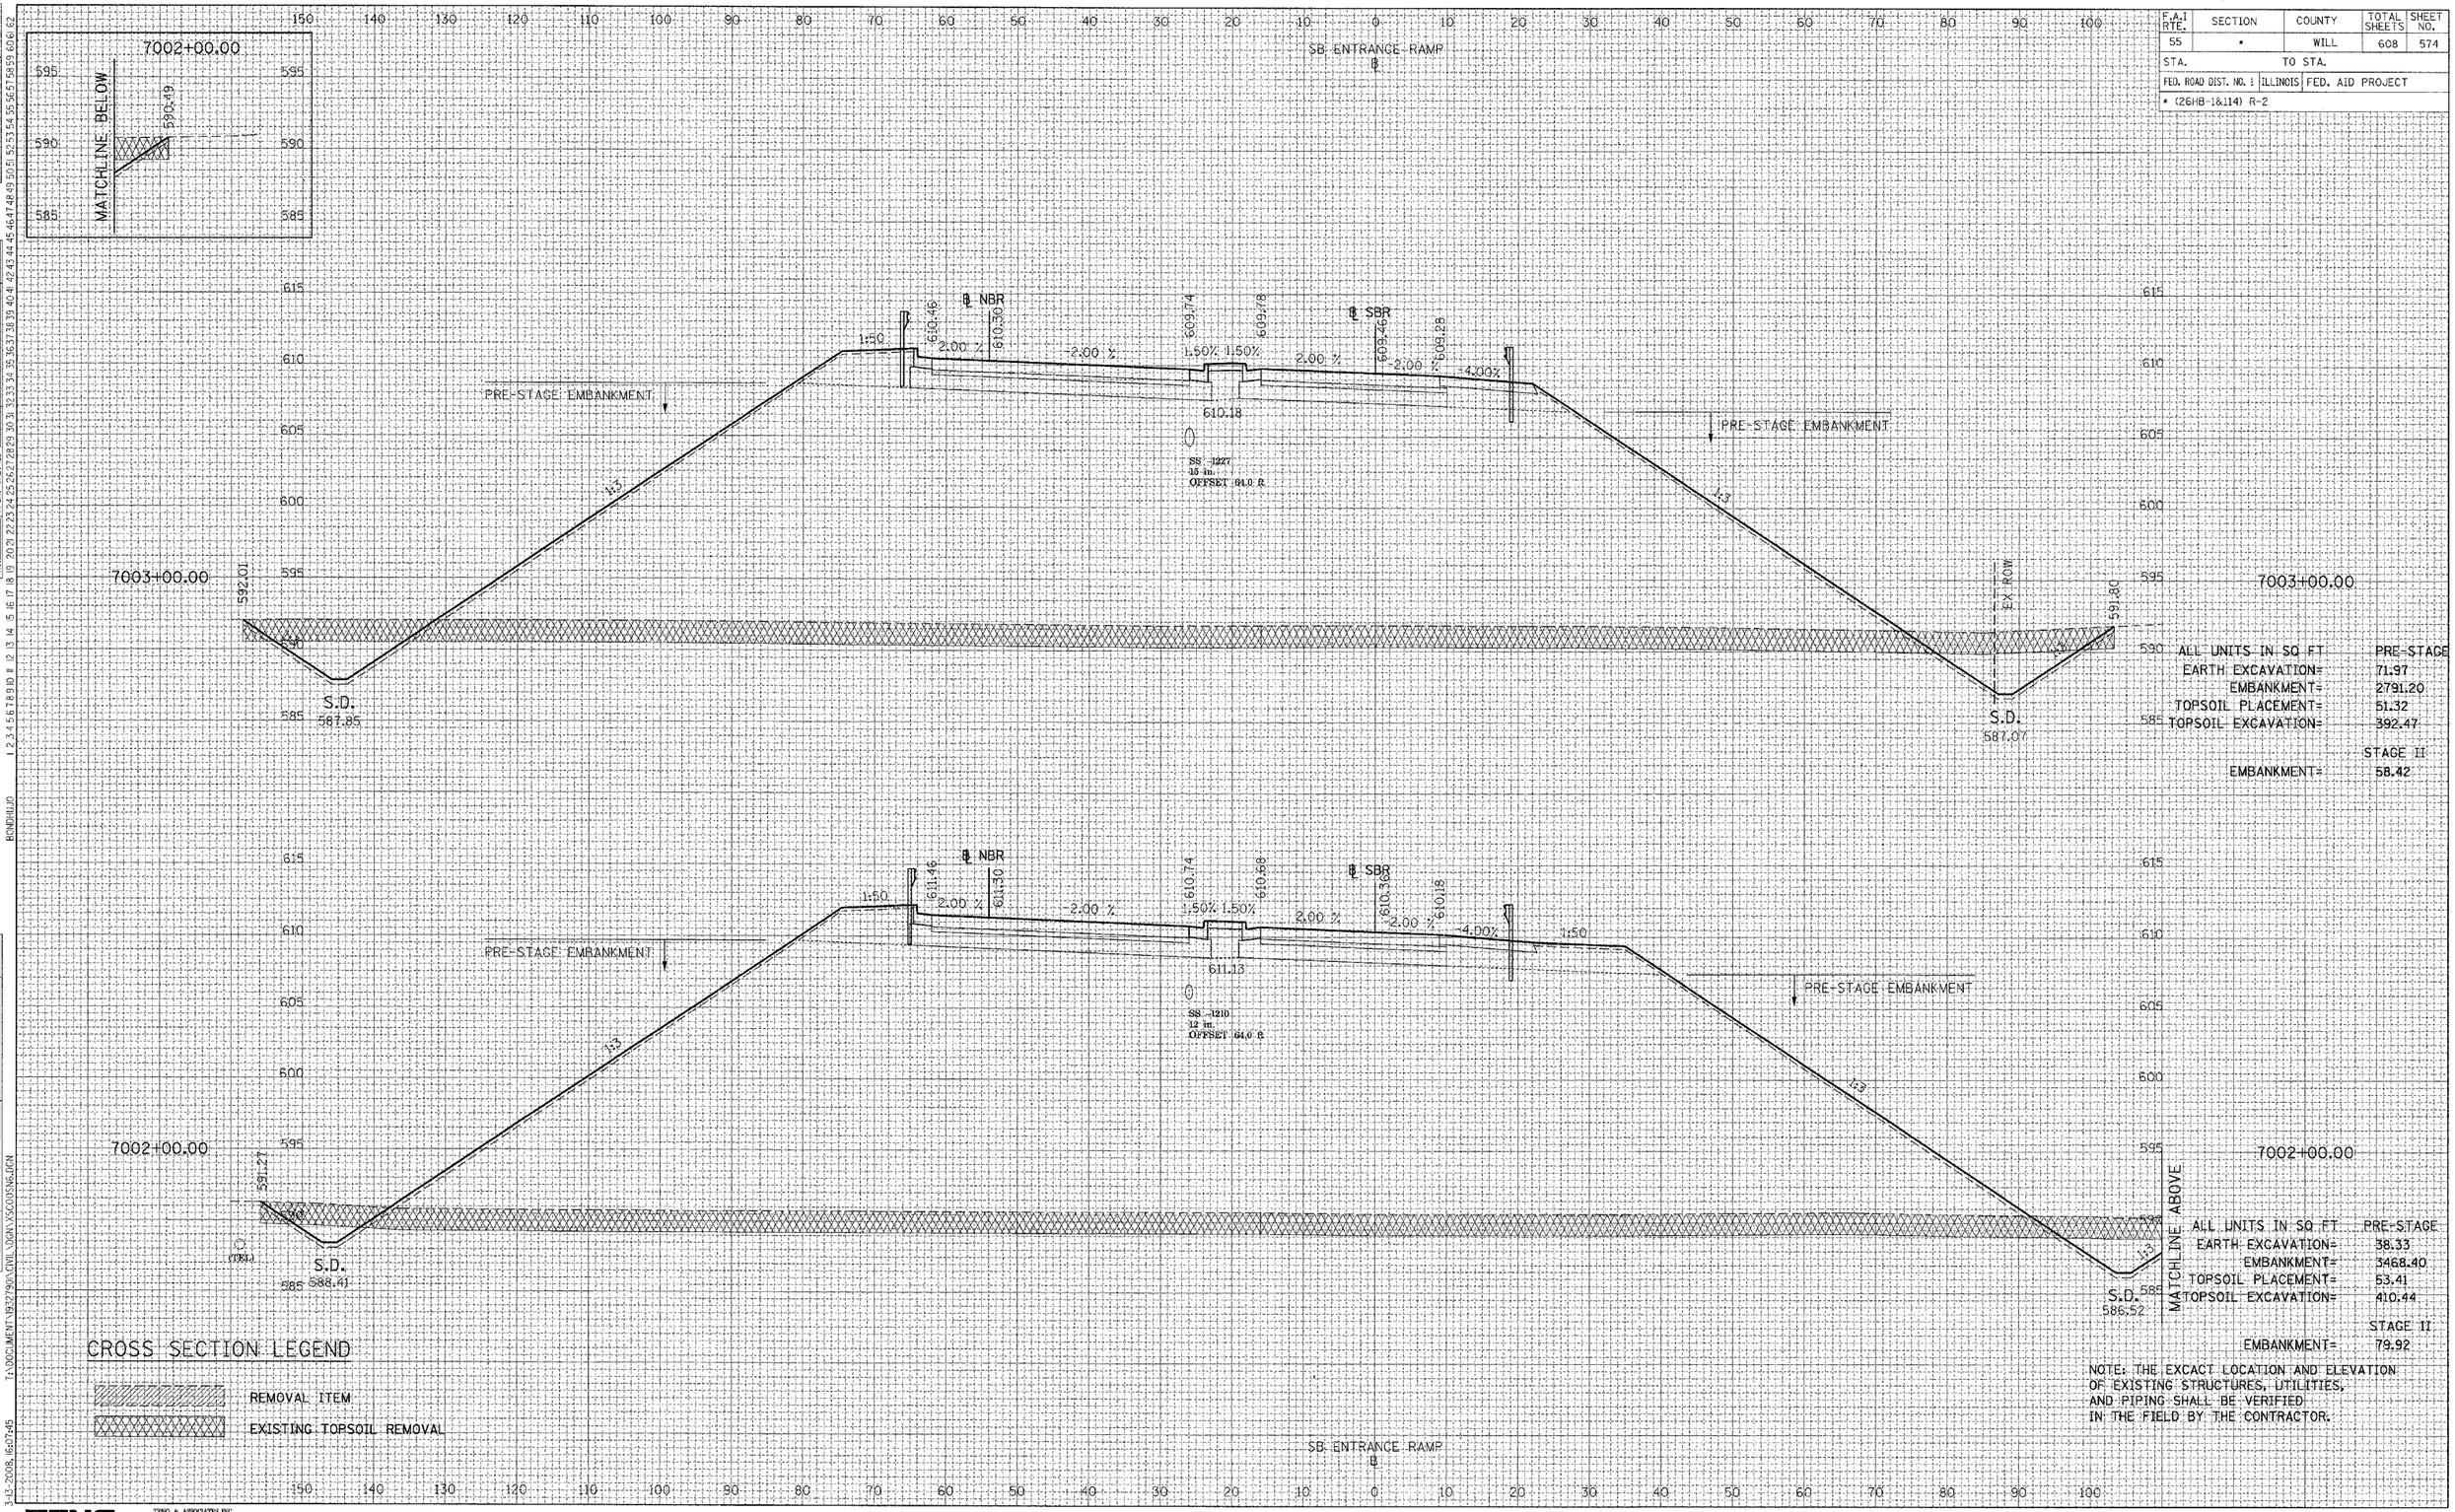


| ALL UNITS IN SQ FT | PRE-STAGE |
|---|---|
| EARTH EXCAVATION= | 71.97 |
| EMBANKMENT= | 2791.20 |
| TOPSOIL PLACEMENT= | 51.32 |
| TOPSOIL EXCAVATION= | 392.47 |
| | STAGE II |
| EMBANKMENT= | 58.42 |

| ALL UNITS IN SQ FT | PRE-STAGE |
|---|---|
| EARTH EXCAVATION= | 38.33 |
| EMBANKMENT= | 3468.40 |
| TOPSOIL PLACEMENT= | 53.41 |
| TOPSOIL EXCAVATION= | 410.44 |
| | STAGE II |
| EMBANKMENT= | 79.92 |

NOTE: THE EXCACT LOCATION AND ELEVATION OF EXISTING STRUCTURES, UTILITIES, AND PIPING SHALL BE VERIFIED IN THE FIELD BY THE CONTRACTOR.

## CROSS SECTION LEGEND

REMOVAL ITEM

EXISTING TOPSOIL REMOVAL


TENG

TENG & ASSOCIATES, INC.
ENGINEERS/SURVEYORS/ARCHITECTS/PLANNERS
205 N. MICHIGAN AVE. CHICAGO, IL. 60601
TELEPHONE: 312/616-0600


# SOUTHBOUND ENTRANCE RAMP


3-10-2008, 10:07:45 T:\DOCUMENT\1932790\CIVIL\DGN\XSC00596.DGN