F.A.I RTE.	SECTION	COUNTY	TOTAL SHEETS	SHEET NO.
55	*	WILL	608	575
STA.		TO STA.		
FED. ROAD DIST. NO. 1	ILLINOIS	FED. AID PROJECT		
* (26HB-1&114) R-2				

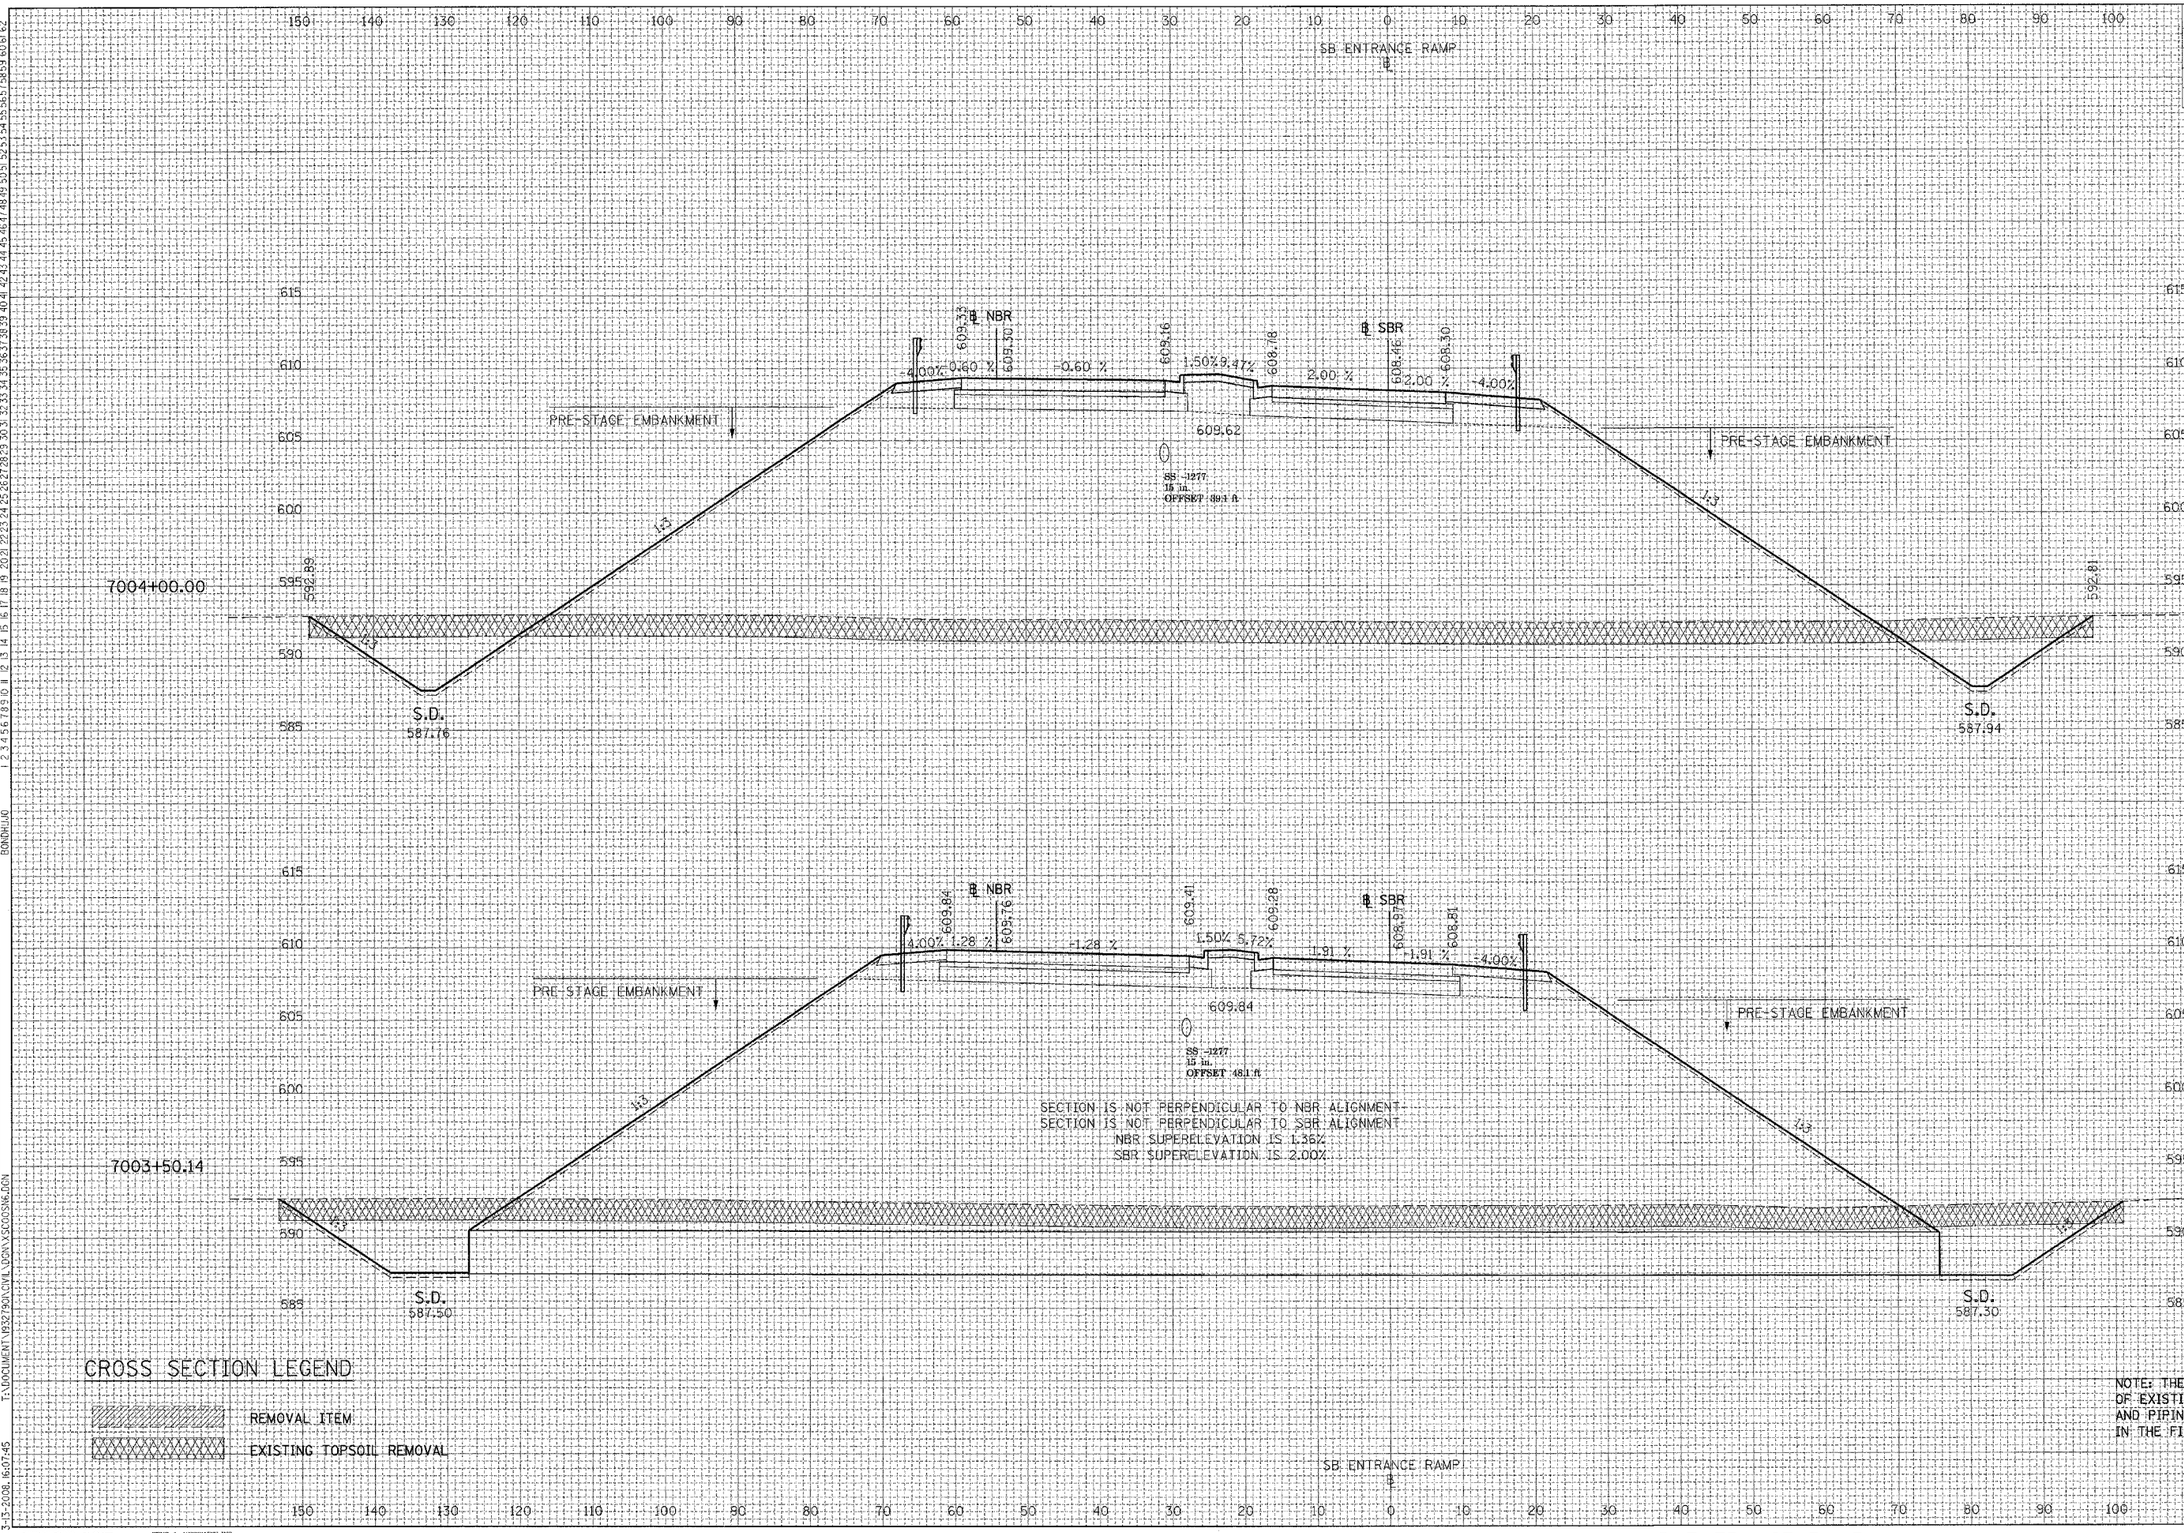

ALL UNITS IN SQ FT	PRE-STAGE
EARTH EXCAVATION=	101.94
EMBANKMENT=	2245.91
TOPSOIL PLACEMENT=	46.62
TOPSOIL EXCAVATION=	368.85
	STAGE II
EMBANKMENT=	52.95

NOTE: THE EXCACT LOCATION AND ELEVATION OF EXISTING STRUCTURES, UTILITIES, AND PIPING SHALL BE VERIFIED IN THE FIELD BY THE CONTRACTOR.

TENG

TENG & ASSOCIATES, INC.
ENGINEERS/ARCHITECTS/PLANNERS
205 N. MICHIGAN AVE. CHICAGO, IL 60601
TELEPHONE: 312/616-0600

SOUTHBOUND ENTRANCE RAMP