F.A.I RTE.	SECTION	COUNTY	TOTAL SHEETS	SHEET NO.
55	*	WILL	608	590
STA.		TO STA.		
FED. ROAD DIST. NO. 1	ILLINOIS	FED. AID PROJECT		
* (26HB-1&114) R-2				

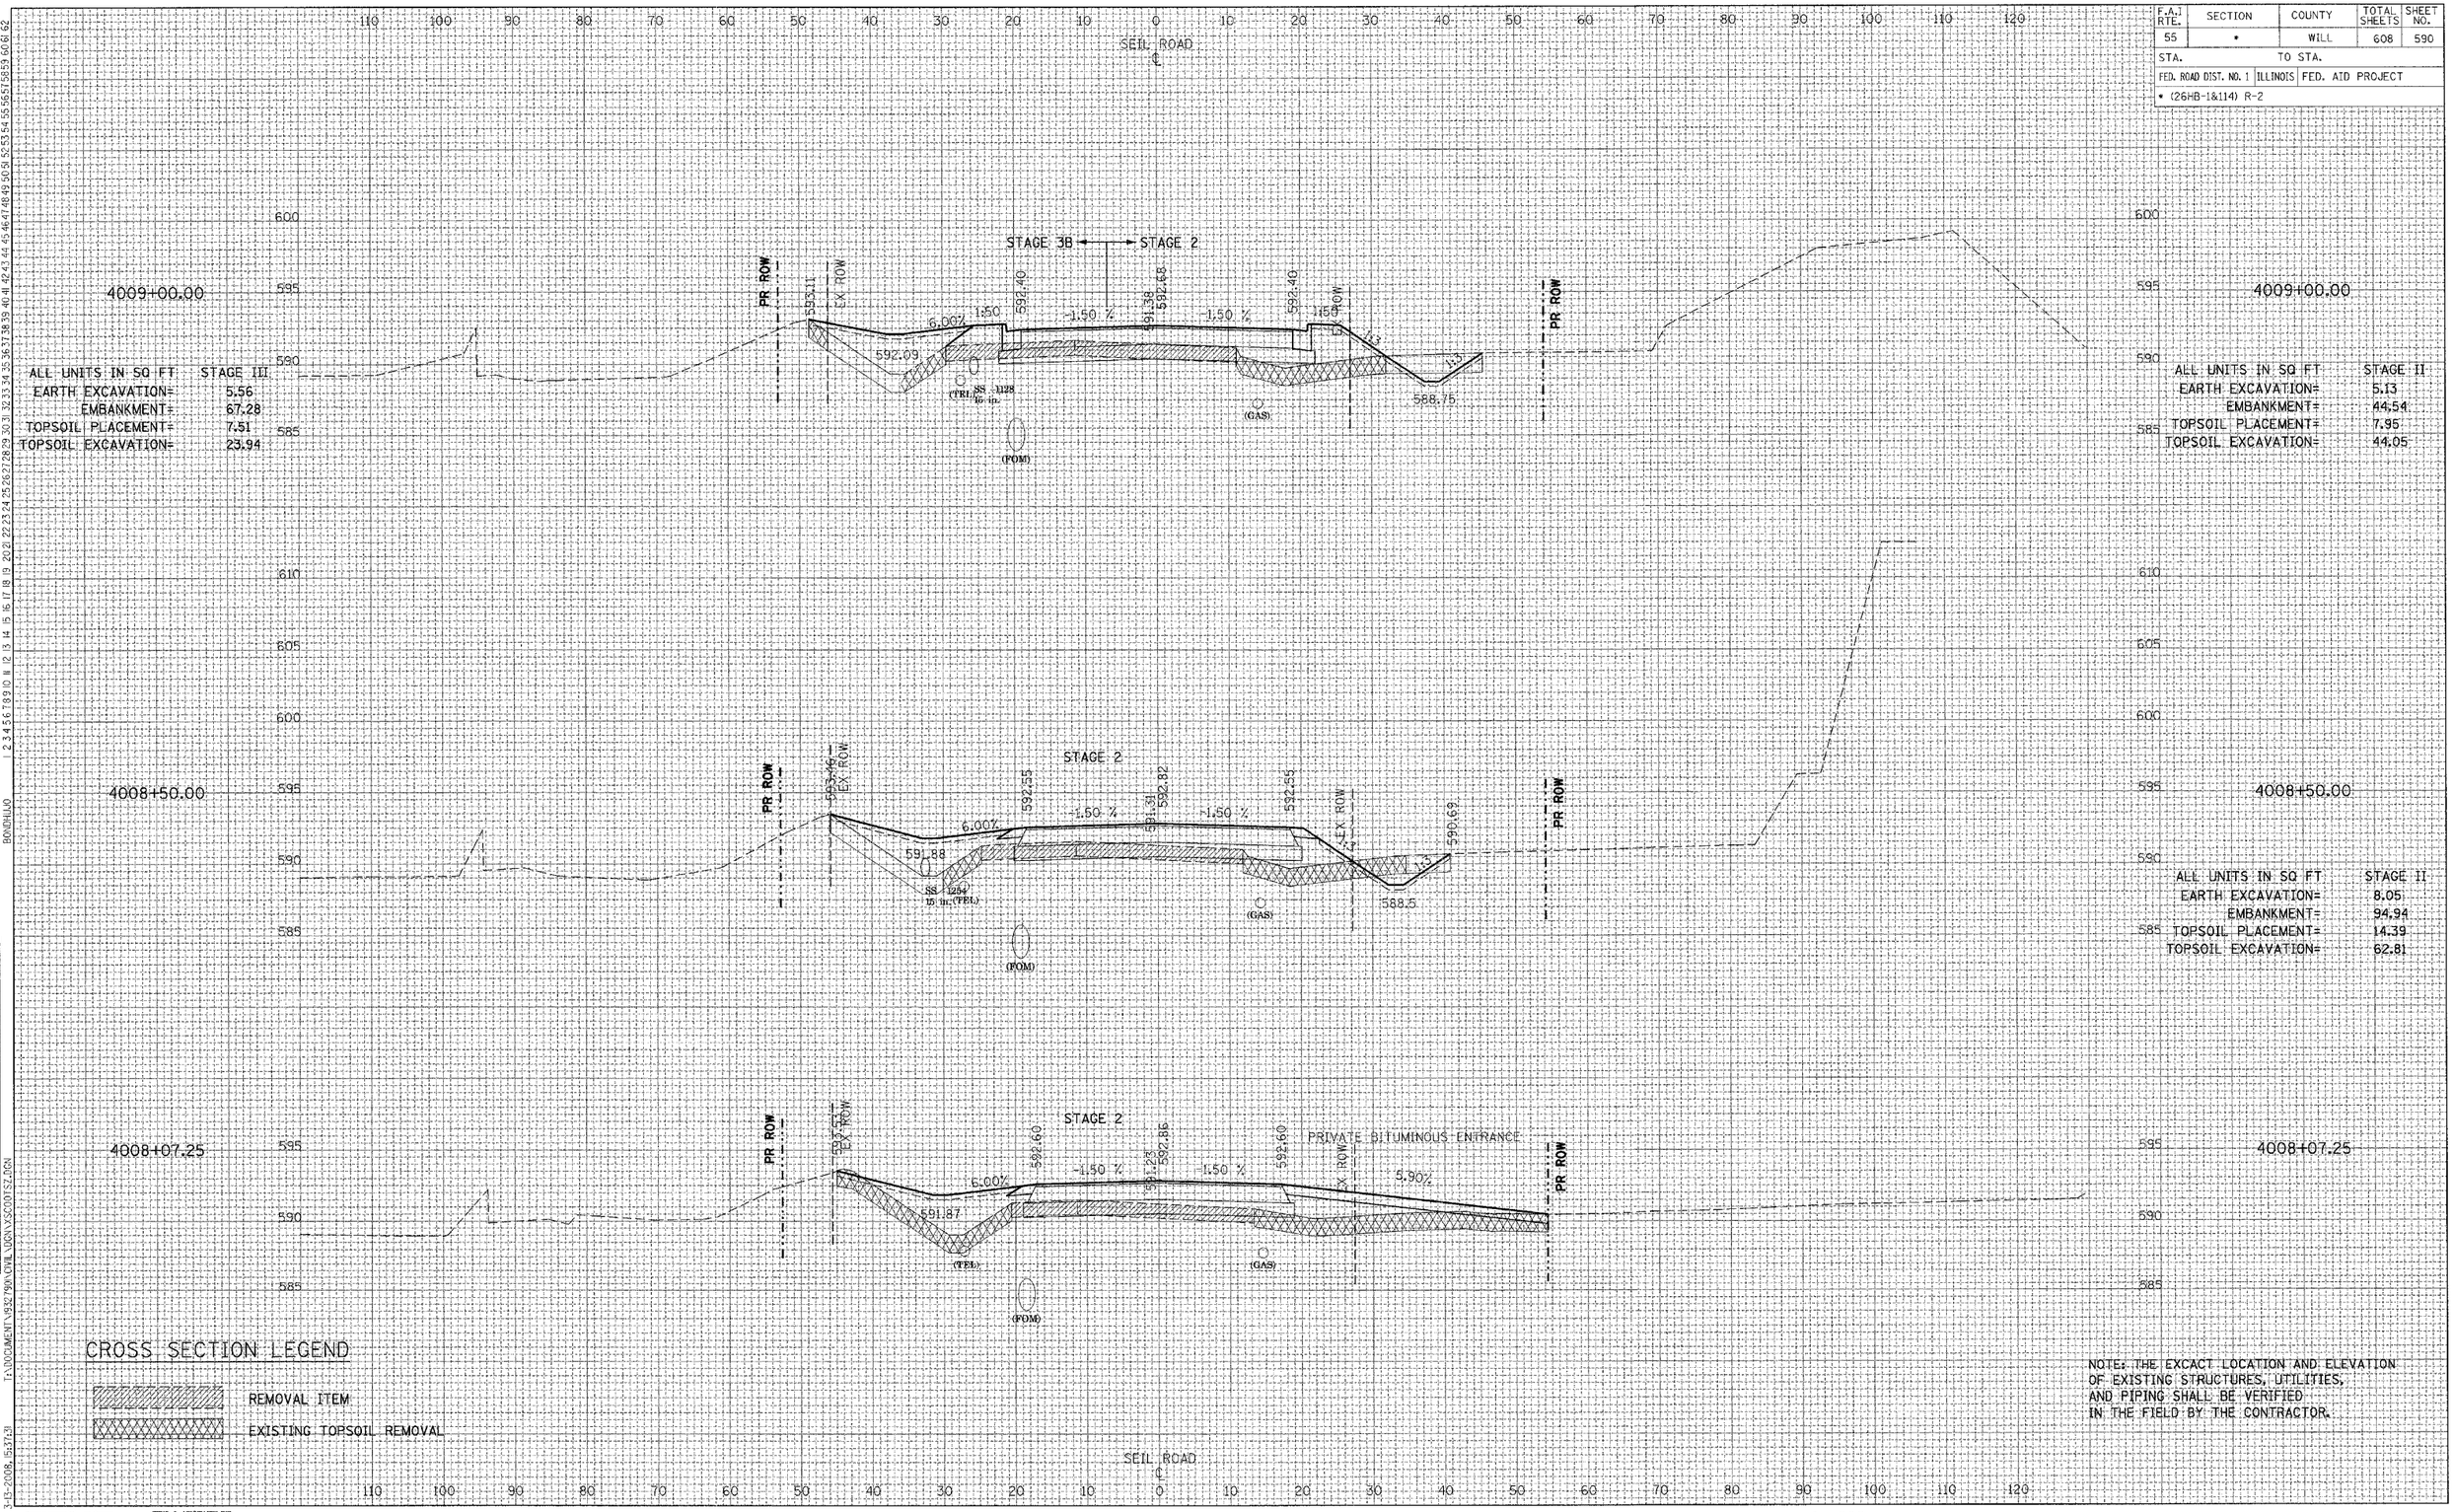

ALL UNITS IN SQ FT	STAGE III
EARTH EXCAVATION=	5.56
EMBANKMENT=	67.28
TOPSOIL PLACEMENT=	7.51
TOPSOIL EXCAVATION=	23.94

ALL UNITS IN SQ FT	STAGE II
EARTH EXCAVATION=	5.13
EMBANKMENT=	44.54
TOPSOIL PLACEMENT=	7.95
TOPSOIL EXCAVATION=	44.05

ALL UNITS IN SQ FT	STAGE II
EARTH EXCAVATION=	8.05
EMBANKMENT=	94.94
TOPSOIL PLACEMENT=	14.39
TOPSOIL EXCAVATION=	62.81

CROSS SECTION LEGEND

REMOVAL ITEM

EXISTING TOPSOIL REMOVAL

NOTE: THE EXCACT LOCATION AND ELEVATION OF EXISTING STRUCTURES, UTILITIES, AND PIPING SHALL BE VERIFIED IN THE FIELD BY THE CONTRACTOR.

TENG

TENG & ASSOCIATES, INC.
ENGINEERS/ARCHITECTS/PLANNERS
205 N. MICHIGAN AVE. CHICAGO, IL 60601
TELEPHONE: 312/616-0000

SEIL ROAD - STAGE II AND III