F.A.P. RTE.	SECTION	COUNTY	TOTAL SHEETS	SHEET NO.
120	-	LAKE	469	158
STA.		TO STA.		
FED. ROAD DIST. NO. D-91-404-99		ILLINOIS	FED. AID PROJECT	

▸ 125X-HB-(1&2) R-1

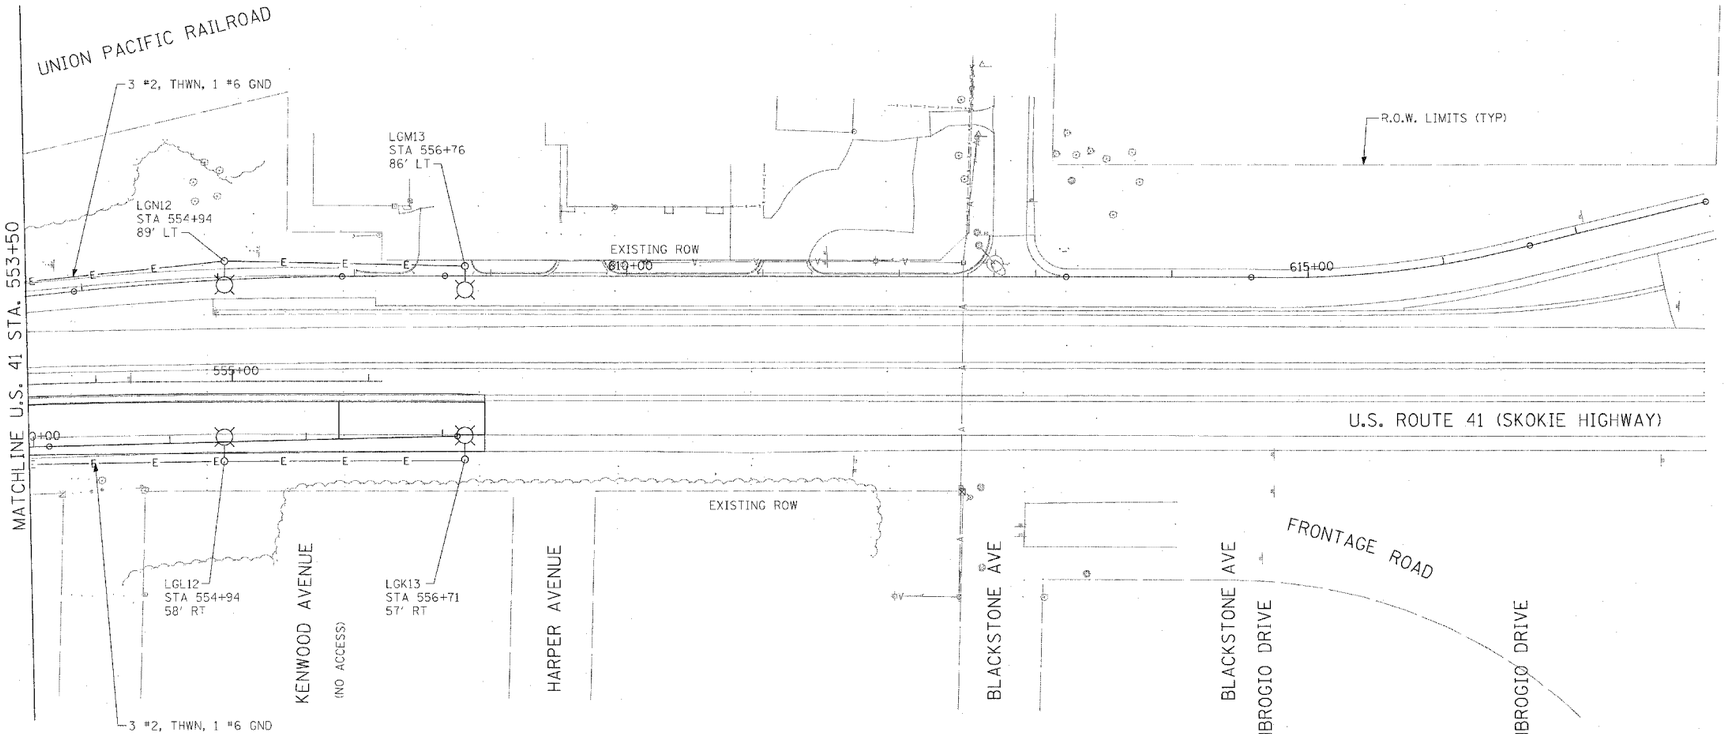

PLAN

SURVEYED
PLOTTED
ALIGNMENT CHECKED
RT. OF WAY CHECKED
CADD FILE NAME

NOTE BOOK
NO.

PROFILE

SURVEYED
PLOTTED
GRADES CHECKED
SUB. BOOKED
STRUCTURE NOTATNS CHKD

NOTE BOOK
NO.

PLOT DATE = 5/14/2008
FILE NAME = I:\TY Lin\34295 - US 41 at IL 132\CADD\ao41PERMLTG.sht04.sht

Burns & McDonnell
SINCE 1898

REVISIONS	
NAME	DATE

ILLINOIS DEPARTMENT OF TRANSPORTATION
U.S. 41 (SKOKIE HIGHWAY)
AT IL ROUTE 132
PROPOSED ROADWAY LIGHTING PLAN
SHEET 4 OF 6
US 41 - STA. 553+50 TO EOP

SCALE: 1"=50'-0" DRAWN BY: FO
DATE: 05/07/08 CHECKED BY: DEM