F.A.P. RTE.	SECTION	COUNTY	TOTAL SHEETS	SHEET NO.
346	•	LAKE	469	493
STA.		TO STA.		
FED. ROAD DIST. NO.	ILLINOIS	FED. AID PROJECT		
		• I25X-HB-(1&2) R-1		

REVISIONS
NAME: ANNA ZYSMAN
DATE: 6/17/08

FINAL SURVEY
NOTE BOOK
NO.
SURVEYED
PLOTTED
TEMPLATE
AREAS
AREAS CHECKED
BY
DATE

ORIGINAL SURVEY
NOTE BOOK
NO.
SURVEYED
PLOTTED
TEMPLATE
AREAS
AREAS CHECKED
BY
DATE

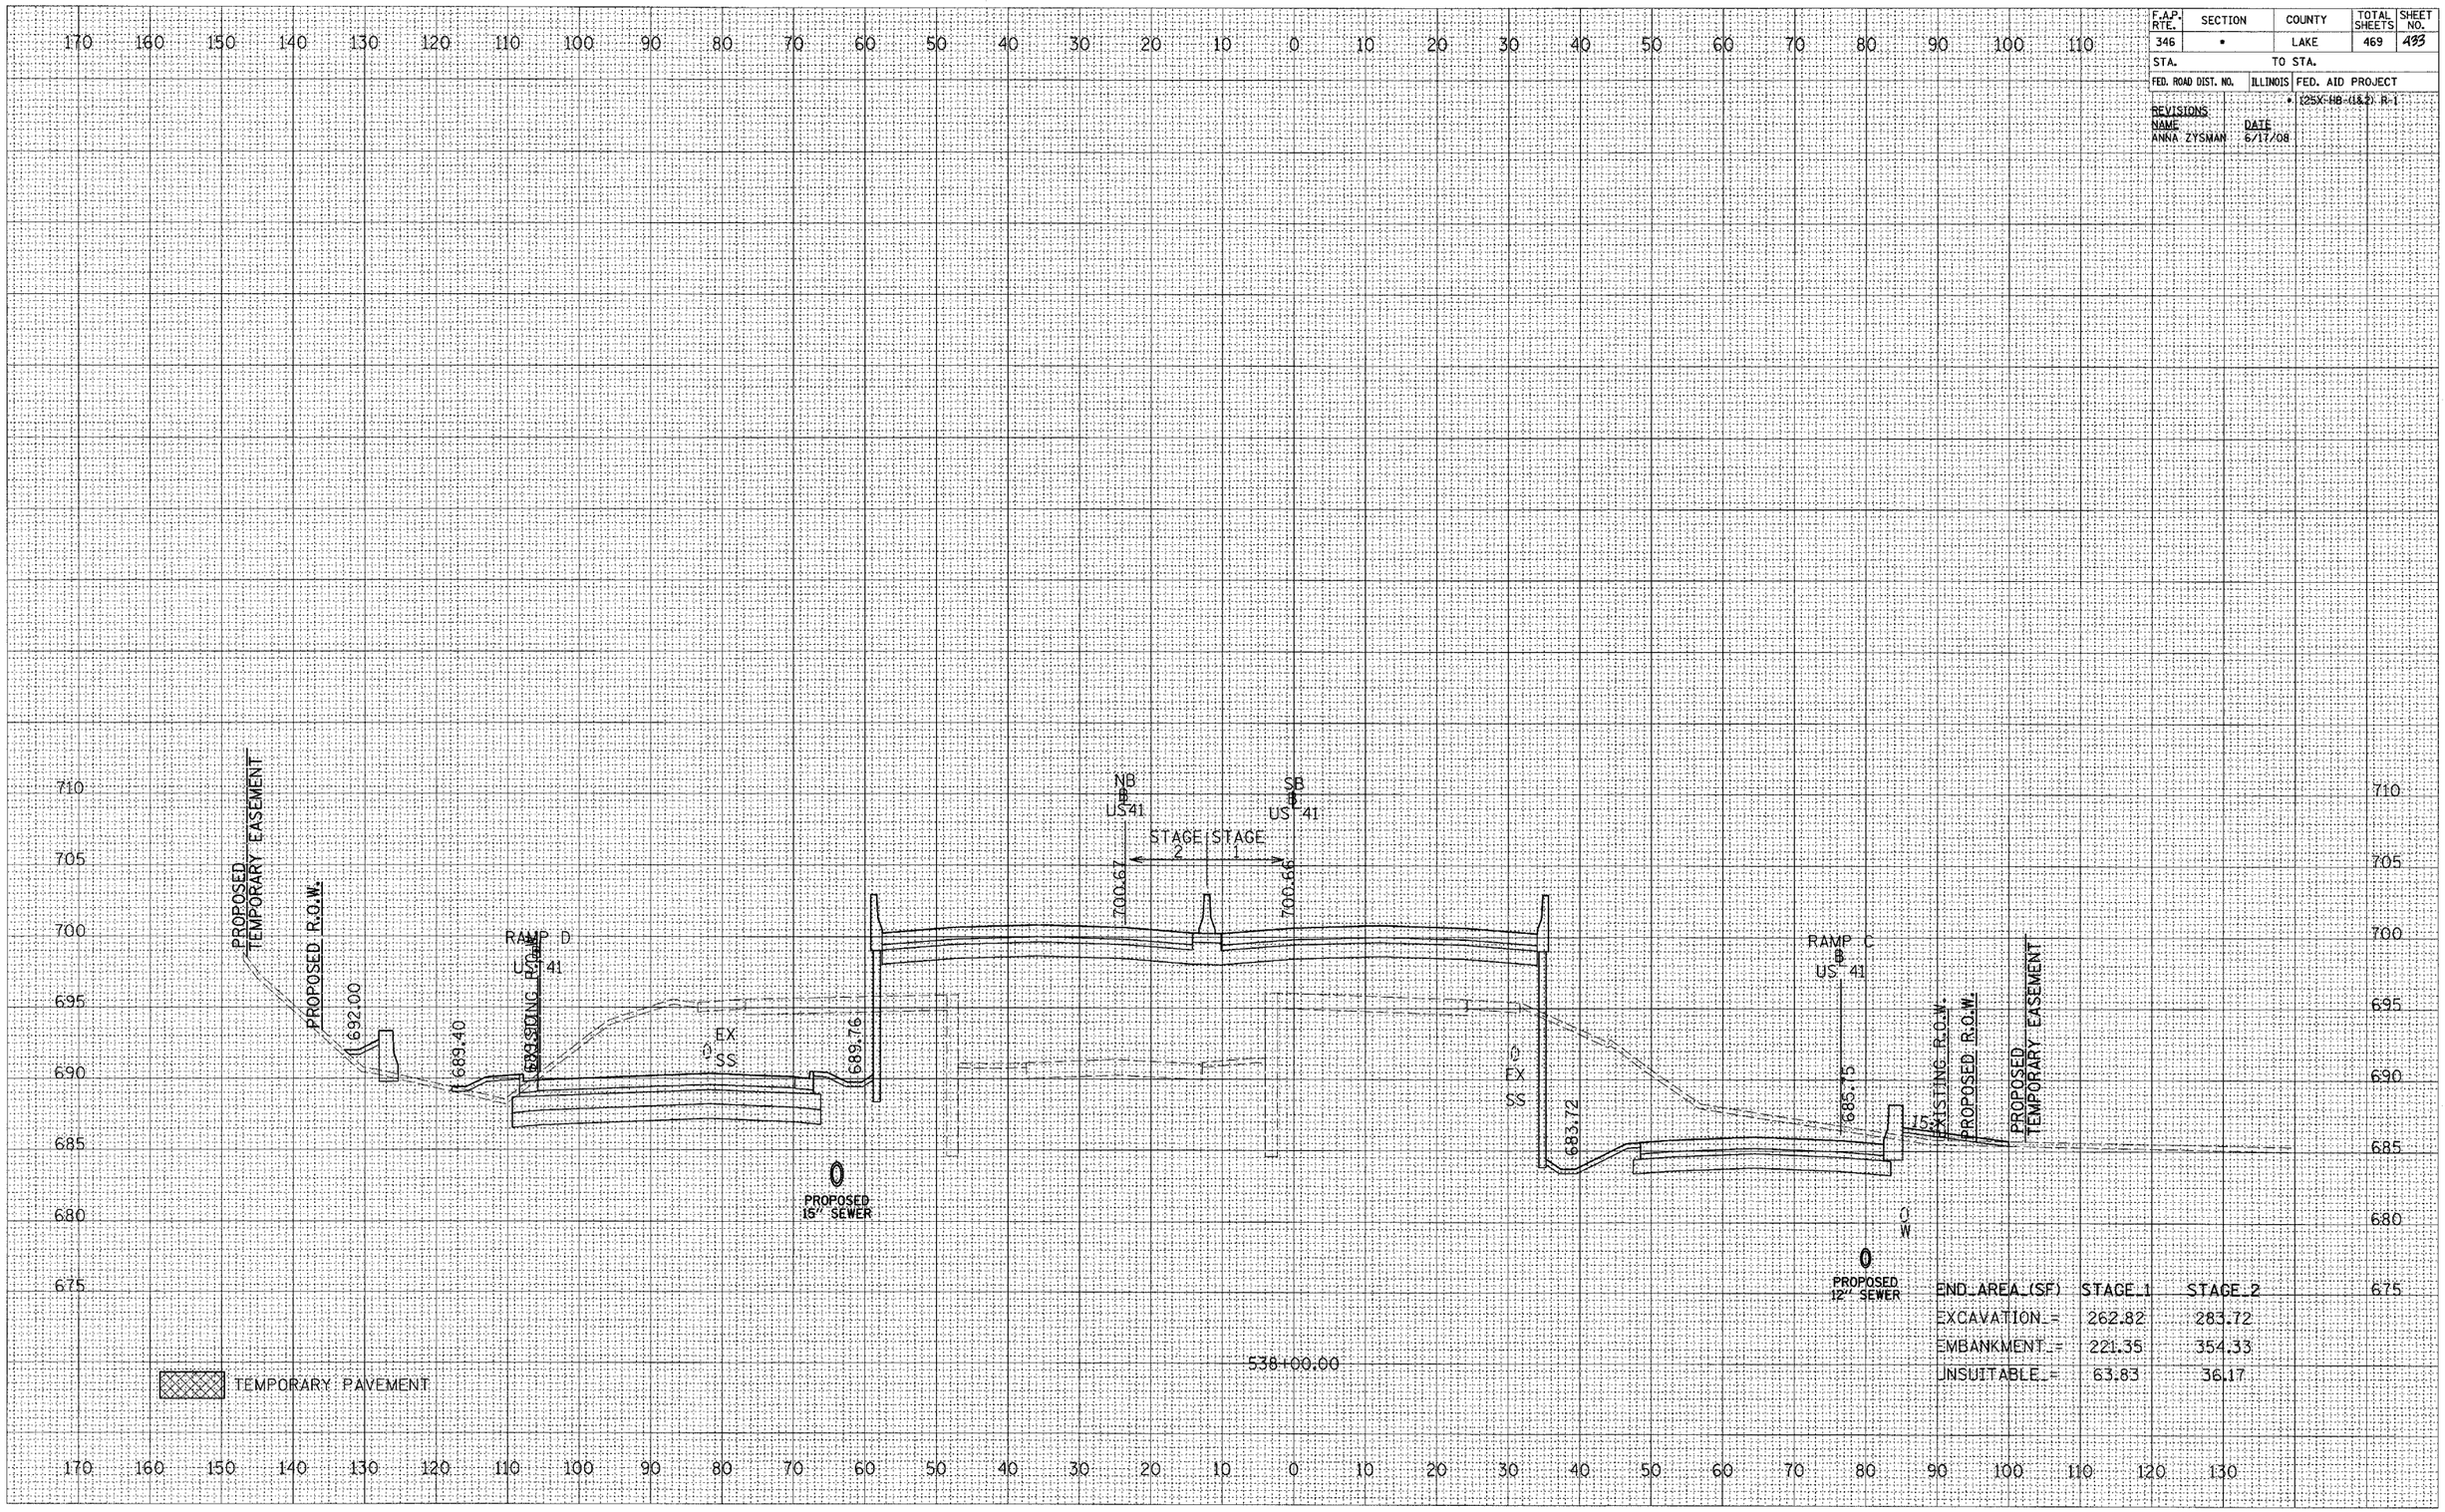

END AREA (SF)	STAGE 1	STAGE 2
EXCAVATION =	262.82	283.72
EMBANKMENT =	221.35	354.33
UNSUITABLE =	63.83	36.17