PROFILE	SURVEYED	
	PLOTTED	
NOTE BOOK	GRADES CHECKED	
	B.M. NOTED	
NO.	STRUCTURE NOTAT'NS CH'KD	

TYLIN INTERNATIONAL

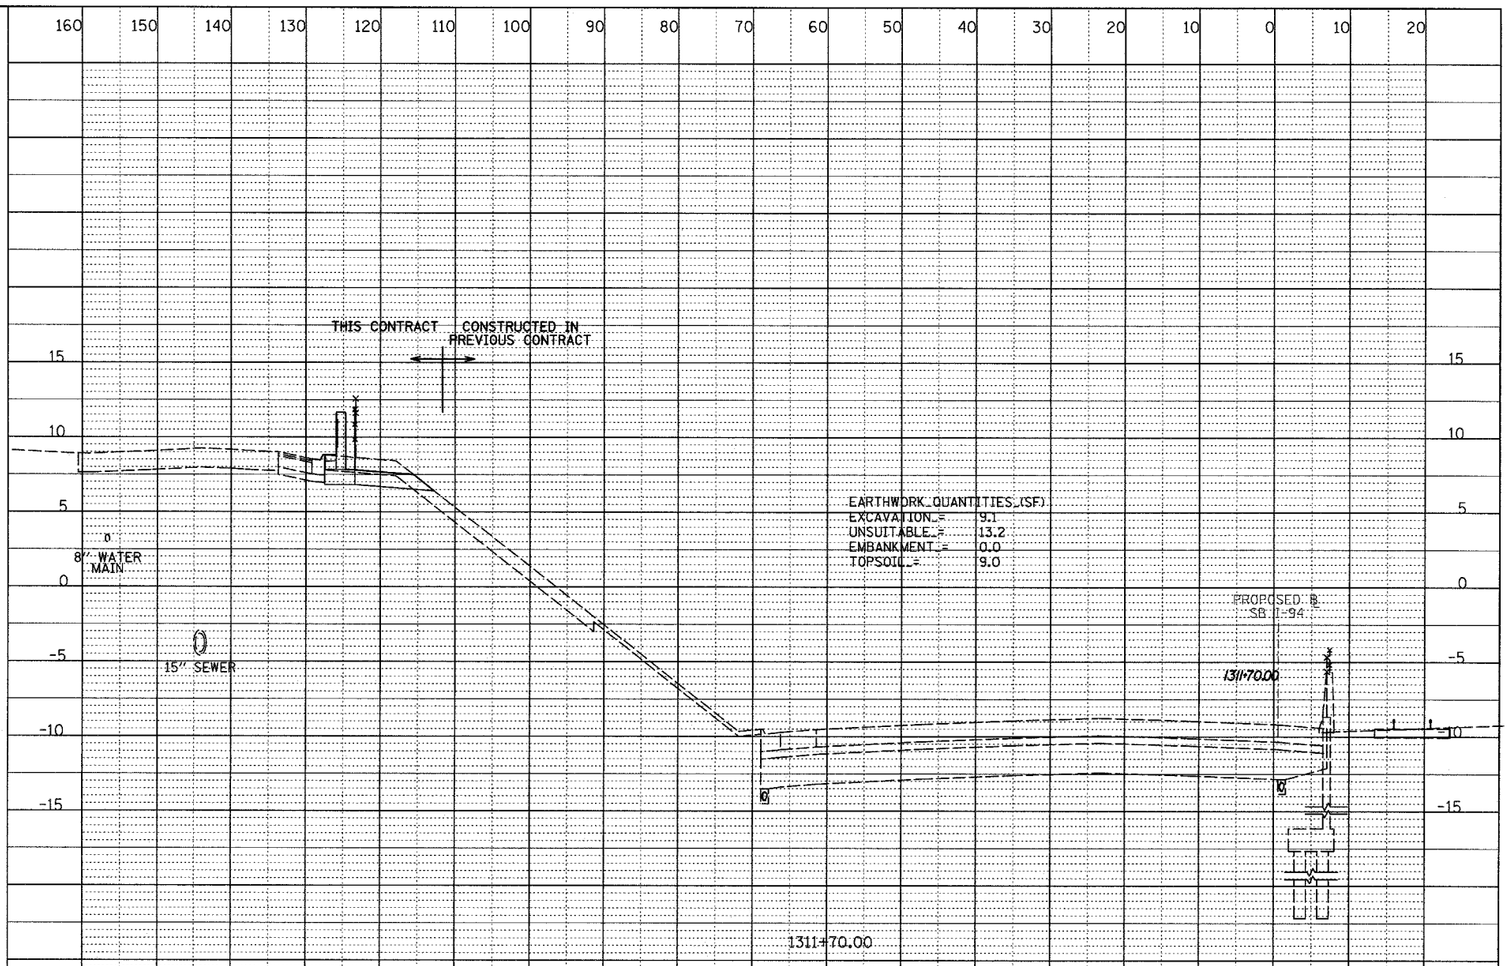

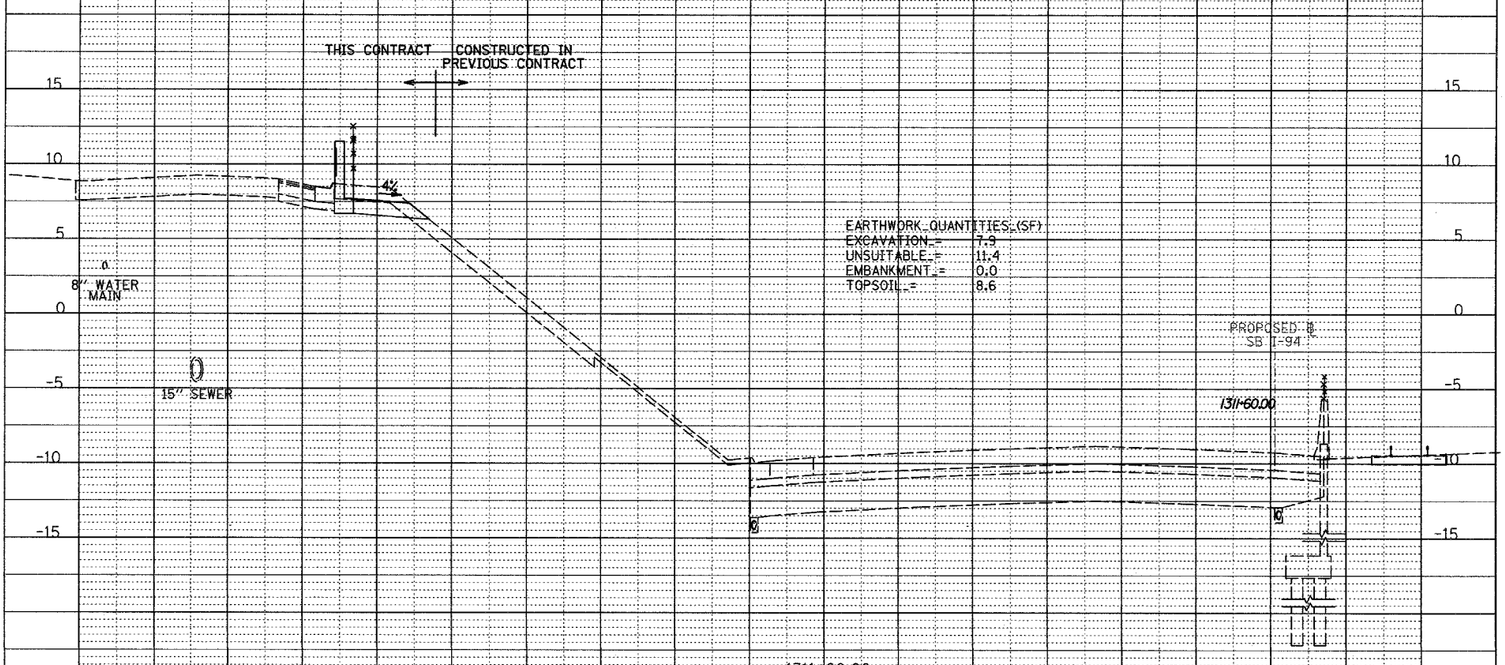

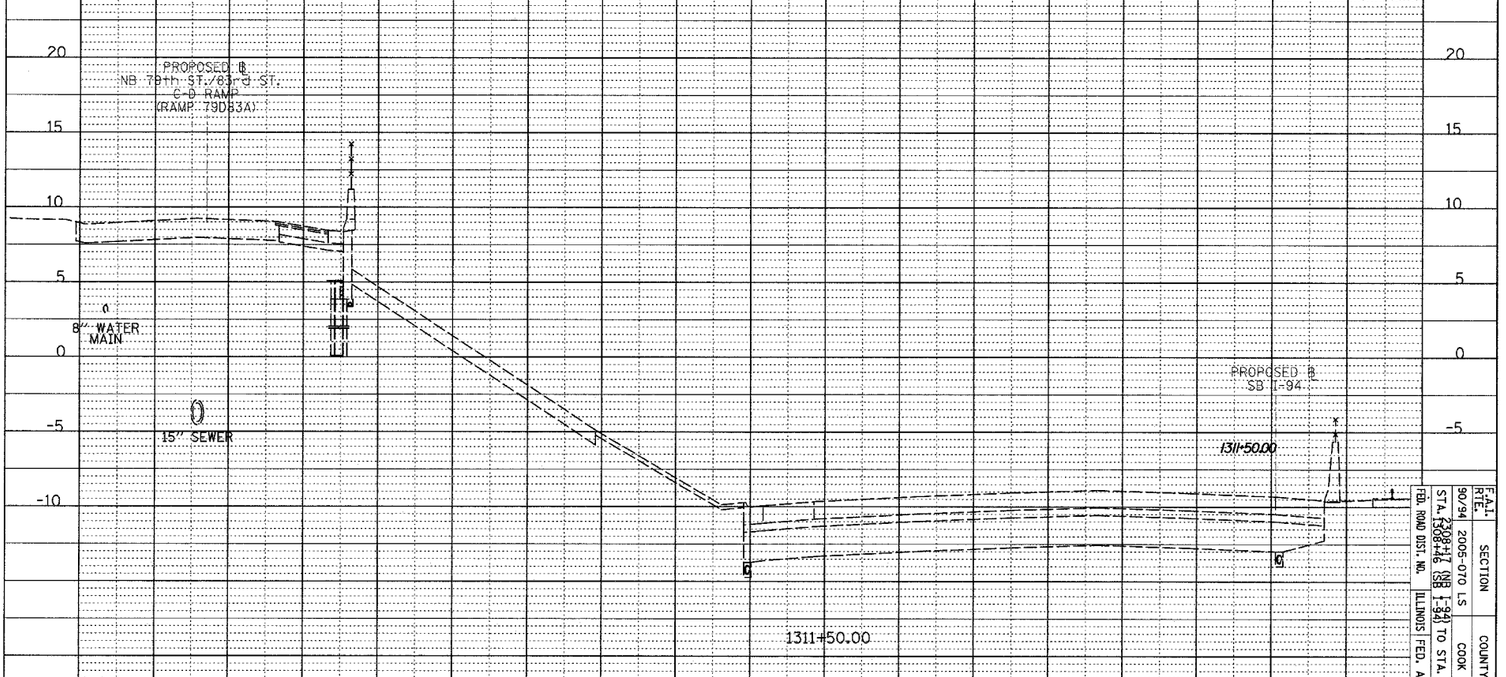

HORIZONTAL SCALE 10' 0 10' 20'

VERTICAL SCALE 5' 0 5' 10'

SB I-94 (DAN RYAN EXPRESSWAY)
STA. 1311+50 TO STA. 1311+70

F.A.I. RTE.	SECTION
90/94	2005-070 LS

FED. ROAD DIST. NO.	ILLINOIS	FED. AID PROJECT
		6QA76

STA. 1308+46 SB I-94 TO STA. 1318+80 SB I-94

COUNTY	TOTAL SHEETS	SHEET NO.
COOK	65	50