F.A.I. RTE.	SECTION	COUNTY	TOTAL SHEETS	SHEET NO.
90/94	2005-071 LS	COOK	39	16
STA.		TO STA.		
FED. ROAD DIST. NO. 1	ILLINOIS	FED. AID PROJECT		

60A77

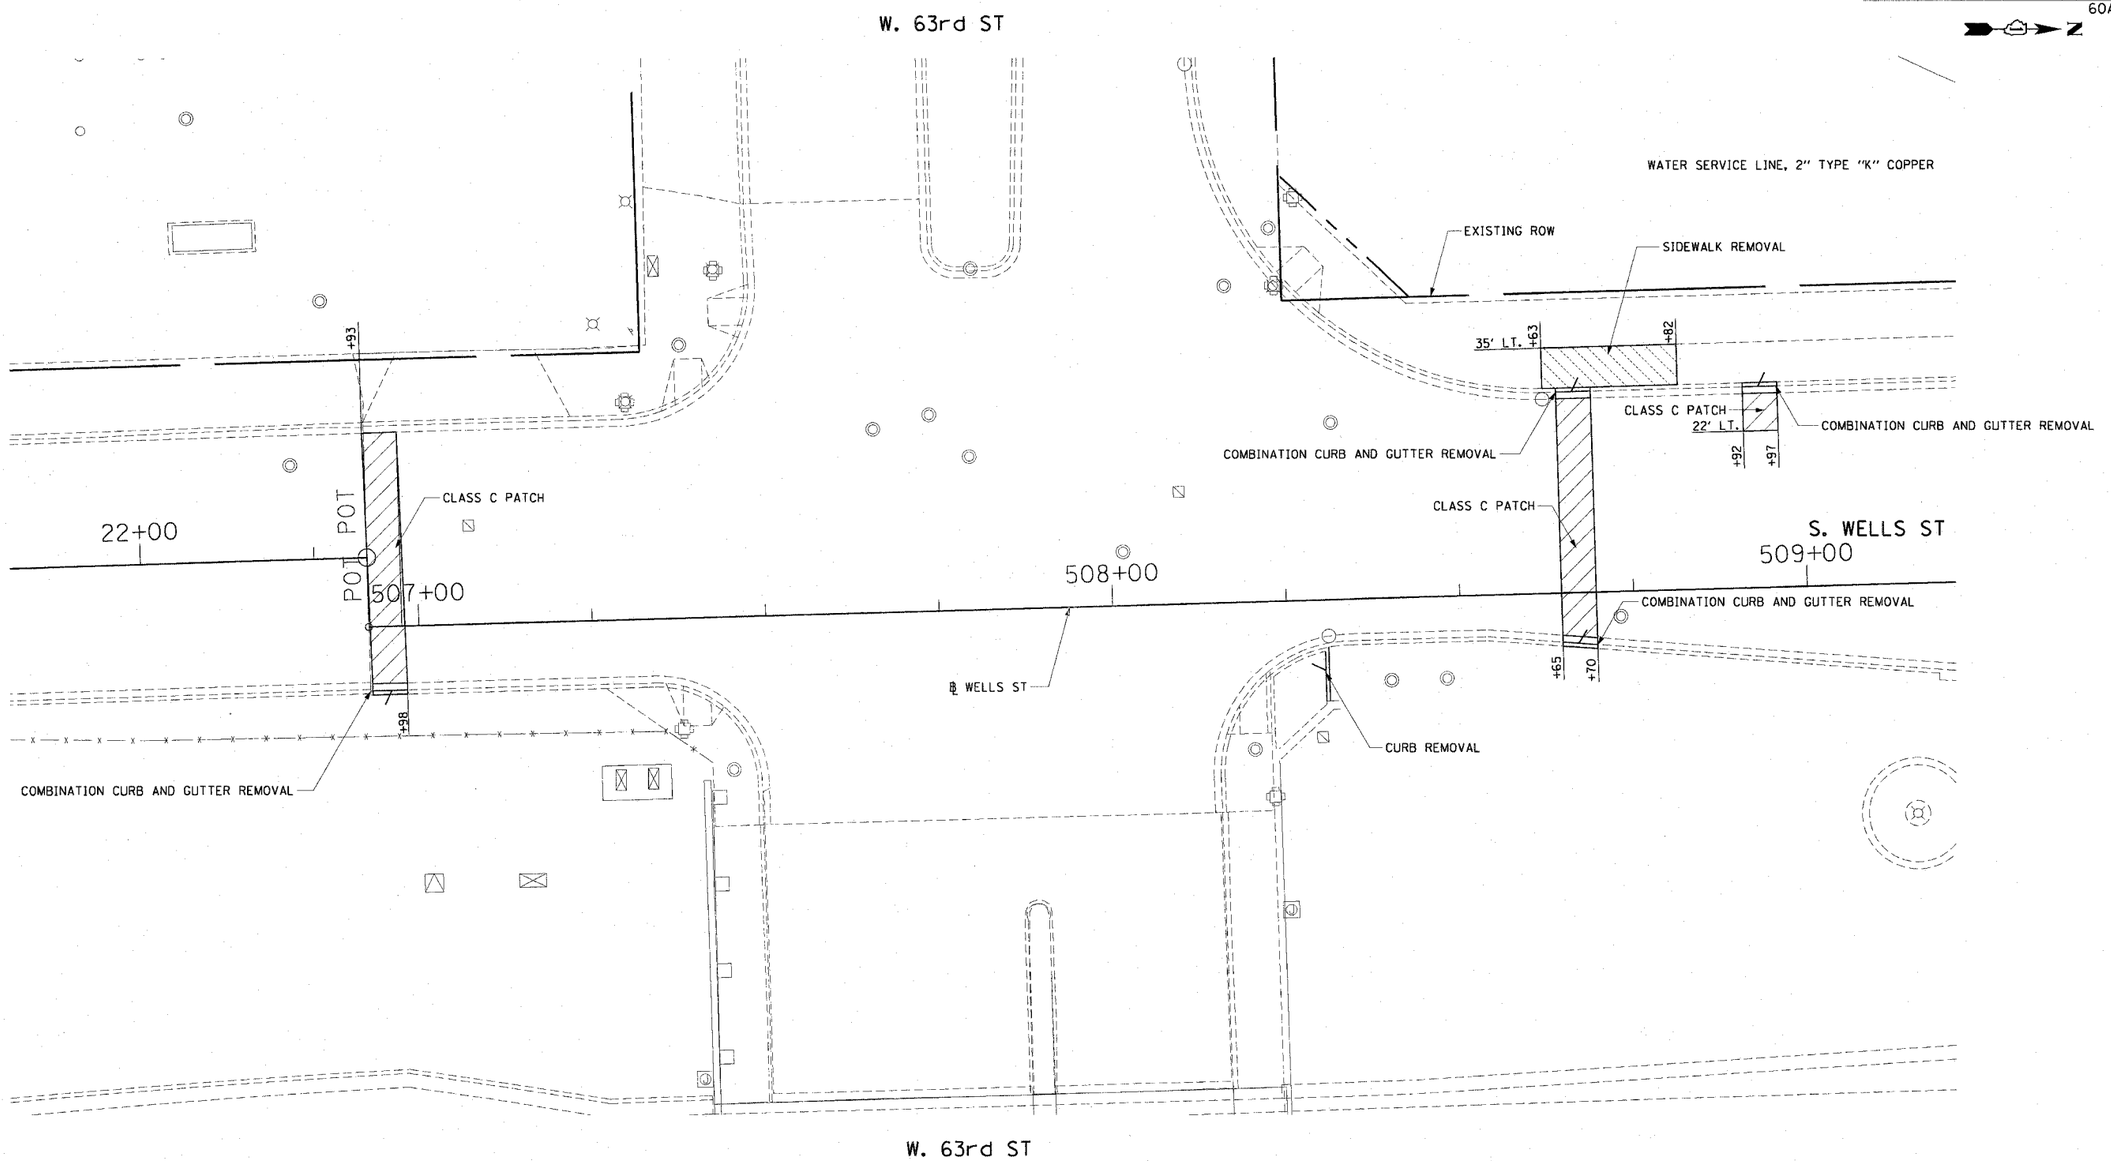

LEGEND:

- PAVEMENT REMOVAL FOR CLASS C PATCH
- MEDIAN REMOVAL
- LINEAR REMOVALS
- SIDEWALK REMOVAL
- DRIVEWAY PAVEMENT REMOVAL

NOTES:

1. THE REMOVAL LIMIT STATIONS ARE APPROXIMATE AND SHALL BE VERIFIED WITH THE LOCATION OF THE WATER SERVICE LINES.

0 10' 20'

CTE | AECOM

REVISIONS	
NAME	DATE

ILLINOIS DEPARTMENT OF TRANSPORTATION
F.A.I. 90/94 (DAN RYAN EXPRESSWAY)

63RD STREET GATEWAY LANDSCAPING AND IRRIGATION

ROADWAY REMOVAL PLANS

SCALE: 1"=10'
DATE: MAY 02, 2008
DRAWN BY: RMG
CHECKED BY: JAL

2 OF 2

p:\p40468\civil\29-gateway_irrigation\sht\22f (63rd)\rp29a6322a.sht
05/01/2008 03:49:31 PM