CONTRACT NO. 60C25

F.A.P. RTE.	SECTION	COUNTY	TOTAL SHEETS	SHEET NO
353	12R - 4	WILL	199	59
STA.		TO STA.		
FED. ROAD DIST. NO.	ILLINOIS	FED. AID PROJECT		

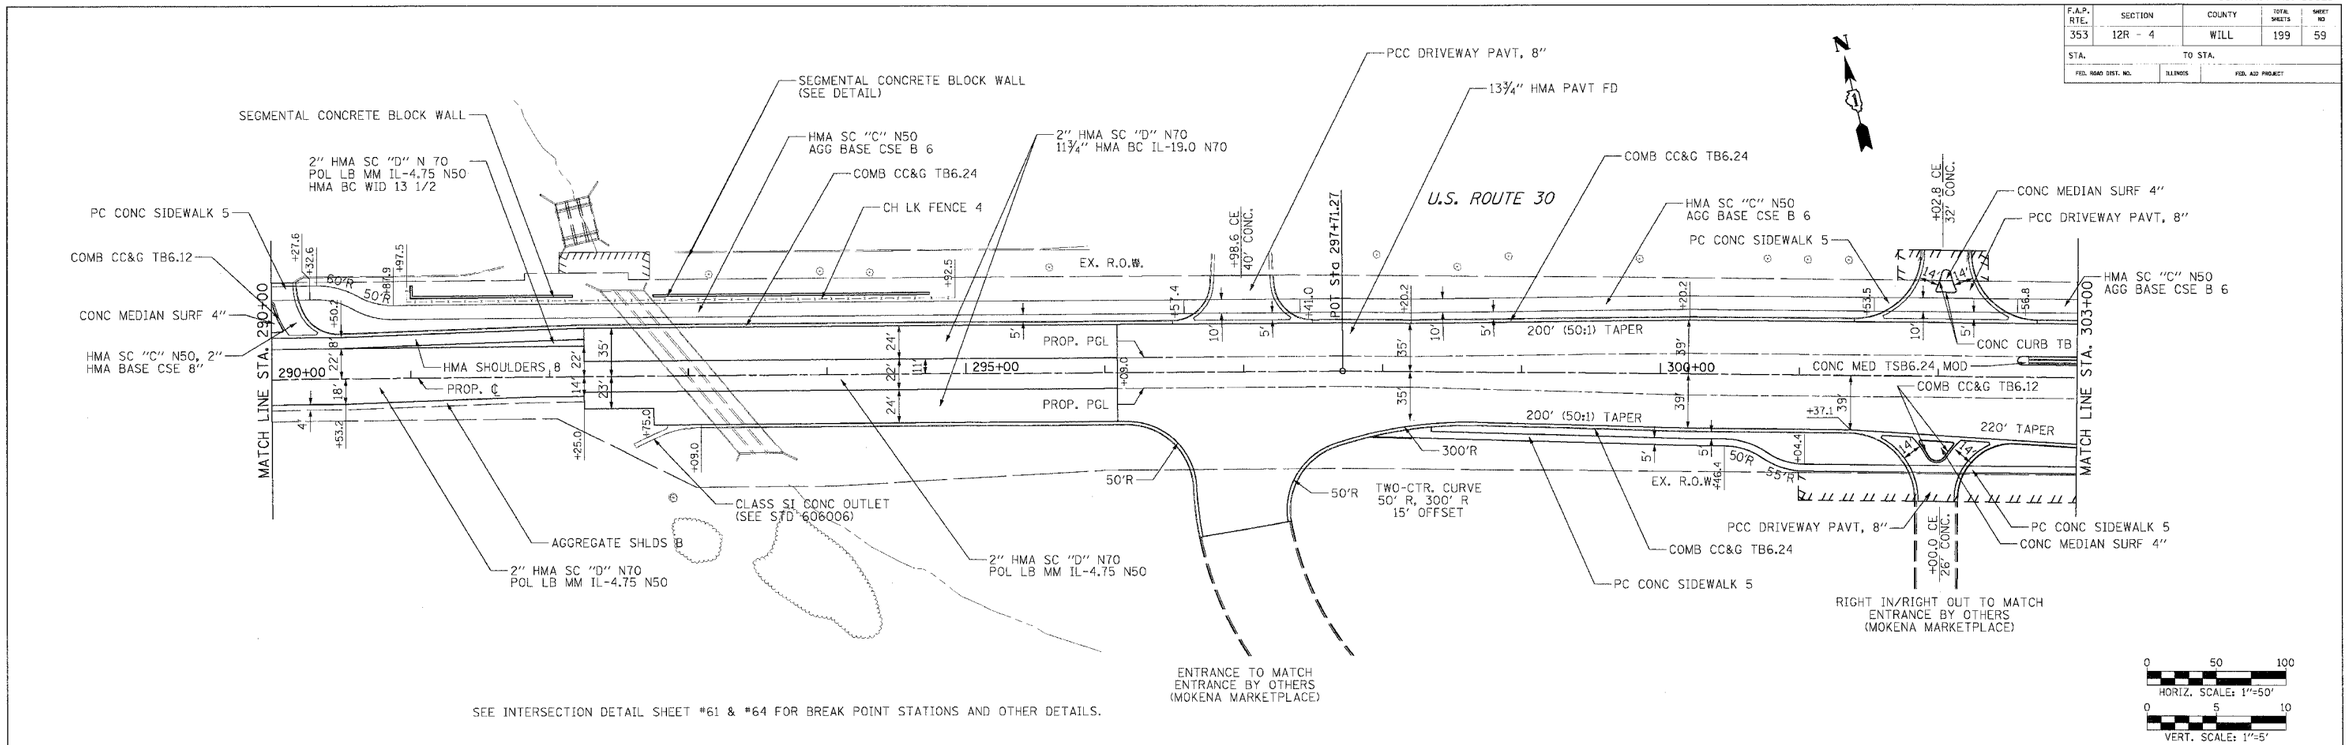

SEE INTERSECTION DETAIL SHEET #61 & #64 FOR BREAK POINT STATIONS AND OTHER DETAILS.

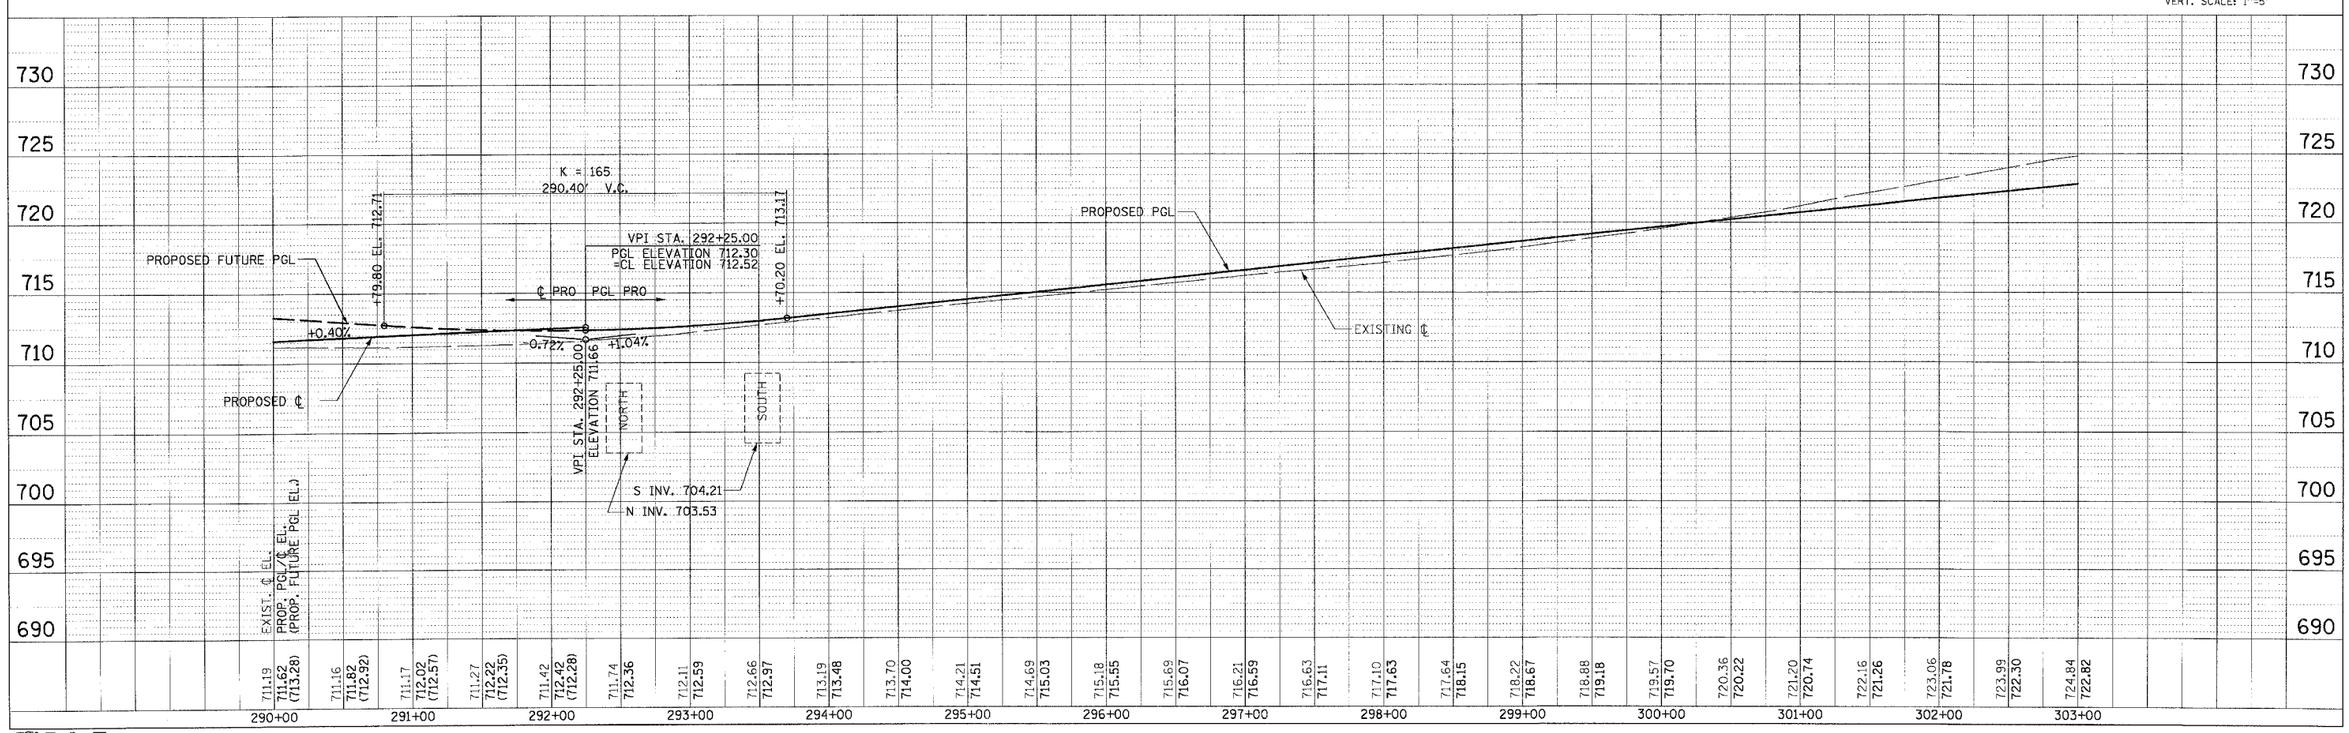

DLZ

PLAN AND PROFILE / U.S. ROUTE 30

f:\R30p2\Wolf_Lift\30W-P&P.dgn 3/19/2008 9:14:24 PM