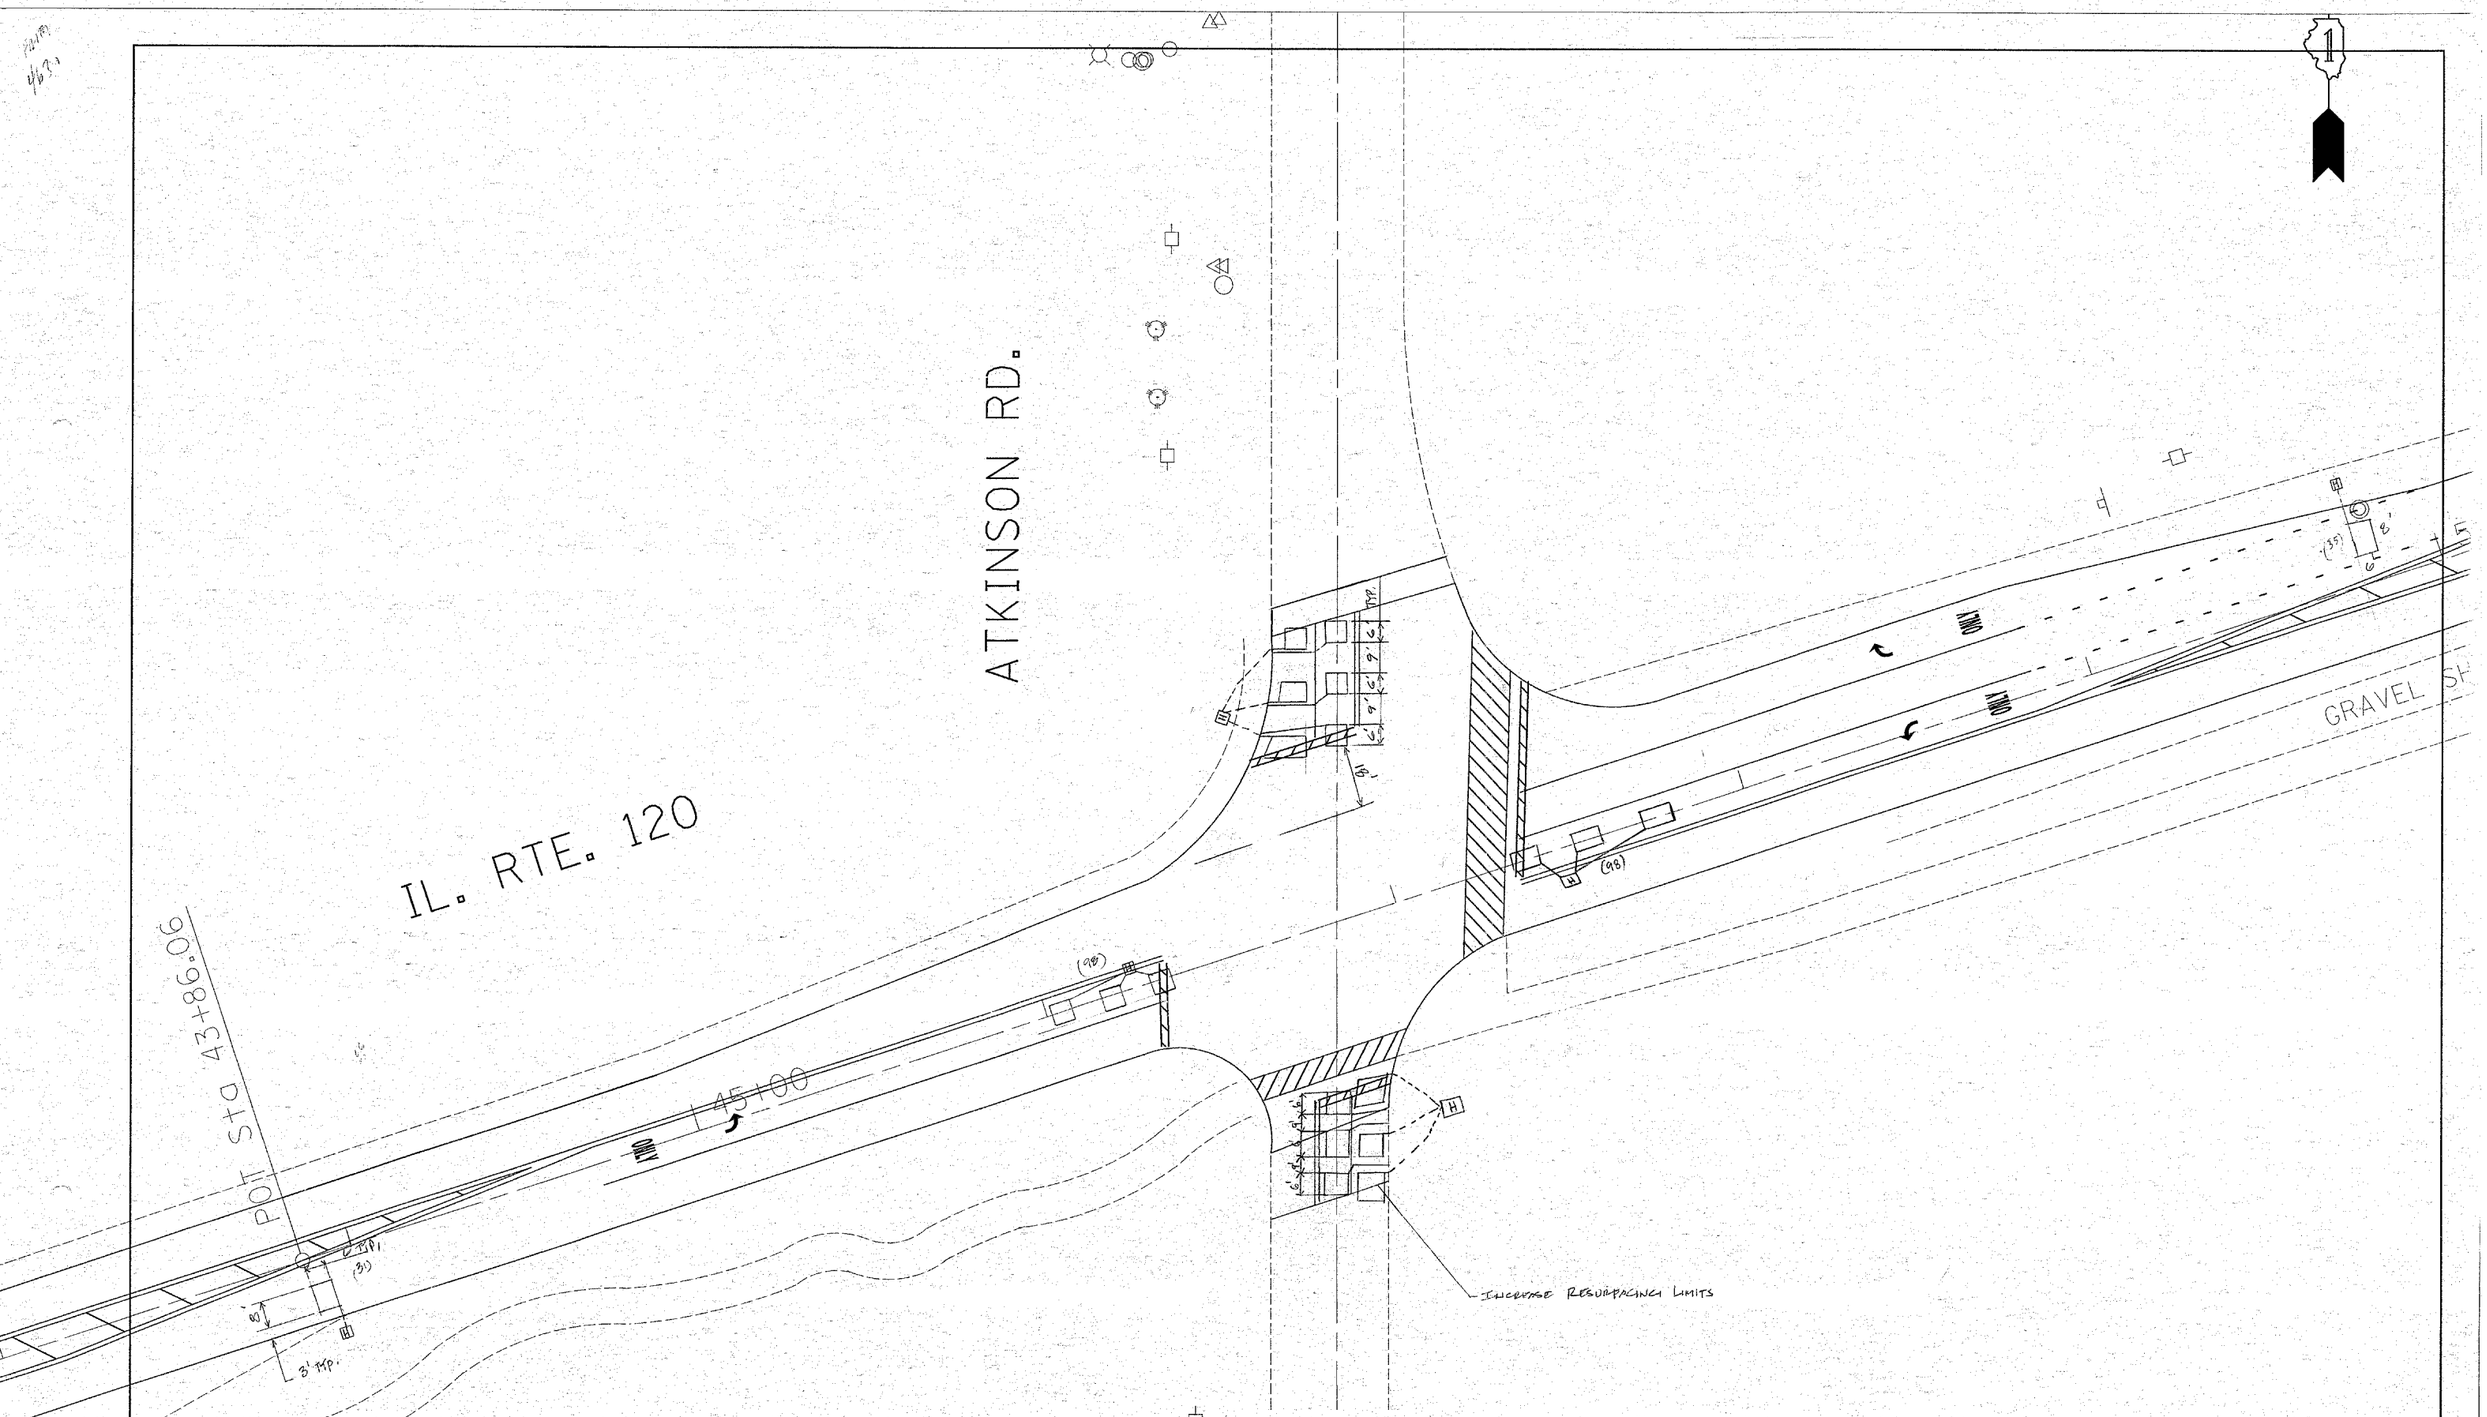

FILE NAME = c:\projects\d120107\design_aa.dgn	USER NAME = guillaumefp	DESIGNED -	REVISED -
		DRAWN -	REVISED -
	PLOT SCALE = 18.8889 ' / IN.	CHECKED -	REVISED -
	PLOT DATE = 3/31/2008	DATE -	REVISED -

STATE OF ILLINOIS
DEPARTMENT OF TRANSPORTATION

SCALE: | SHEET NO. OF SHEETS | STA. | TO STA.

F.A.P. RTE.	SECTION	COUNTY	TOTAL SHEETS	SHEET NO.
342	G-RS-4	LAKE	24	9
		CONTRACT NO. 60C32		
FED. ROAD DIST. NO. 1	ILLINOIS	FED. AID PROJECT		