F.A.P. RTE.	SECTION	COUNTY	TOTAL SHEETS	SHEET NO.
338	114R-1	WILL	355	75
STA. 13+00	TO STA. 13+75			
FED. ROAD DIST. NO. 1	ILLINOIS	FED. AID PROJECT		

EXISTING PLAN LEGEND:

- REMOVAL LIMITS (PAVEMENT,SHOULDER DRIVEWAYS, C&G, AND MEDIANS)
- GUARD RAIL/FENCE REMOVAL
- SIDEWALK REMOVAL
- SELECTIVE CLEARING
- TREE REMOVAL
- SOIL BORING LOCATION
- A AGGREGATE DRIVEWAY
- B BITUMINOUS DRIVEWAY
- C CONCRETE DRIVEWAY

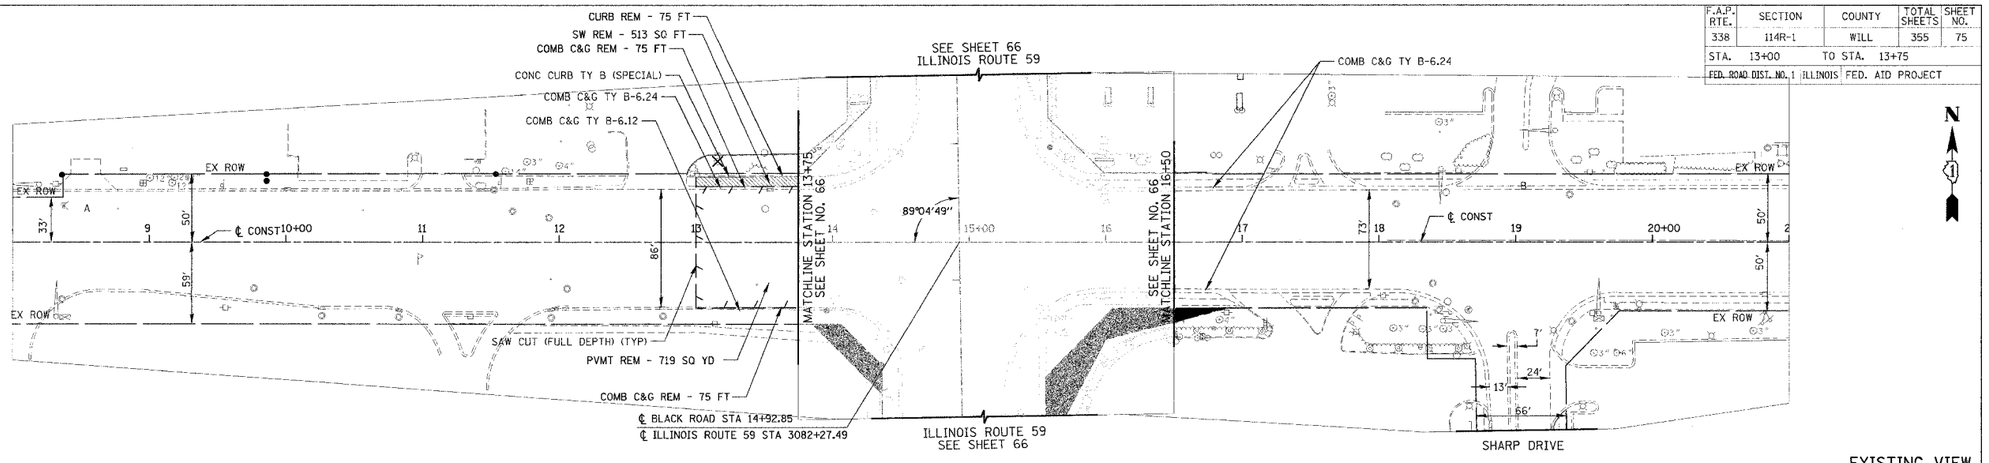

EXISTING VIEW

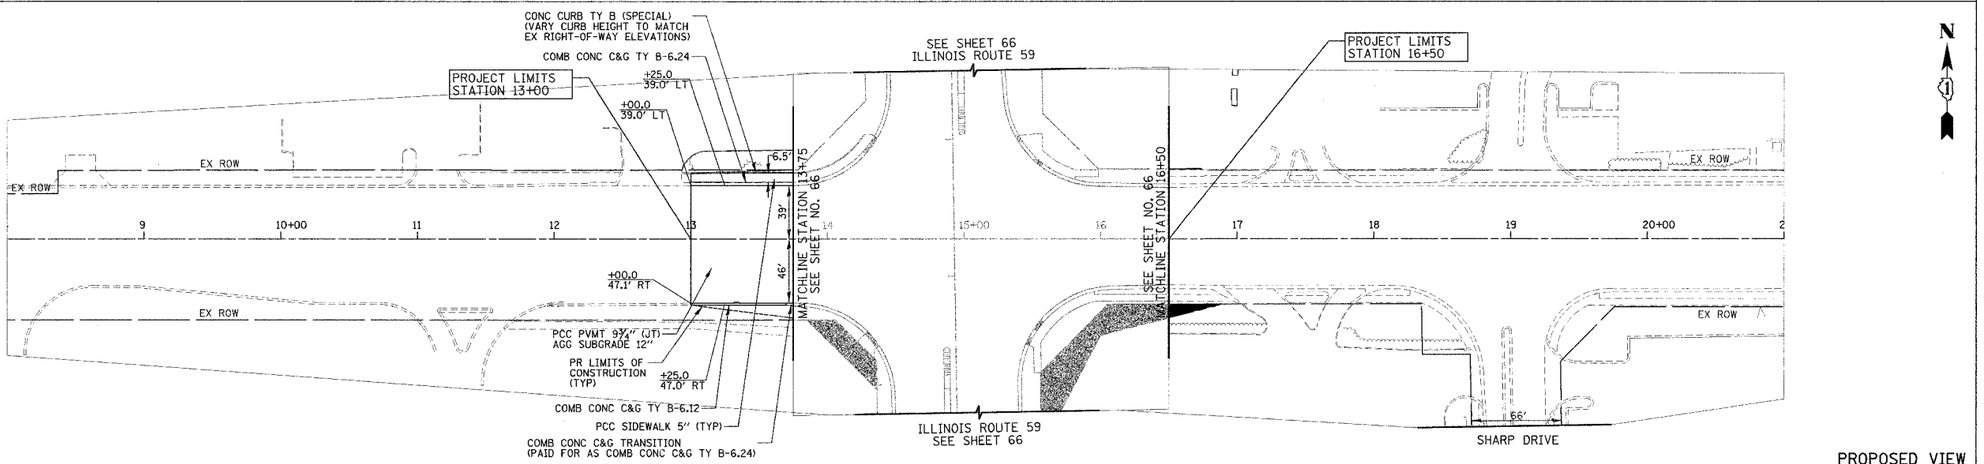

PROPOSED VIEW

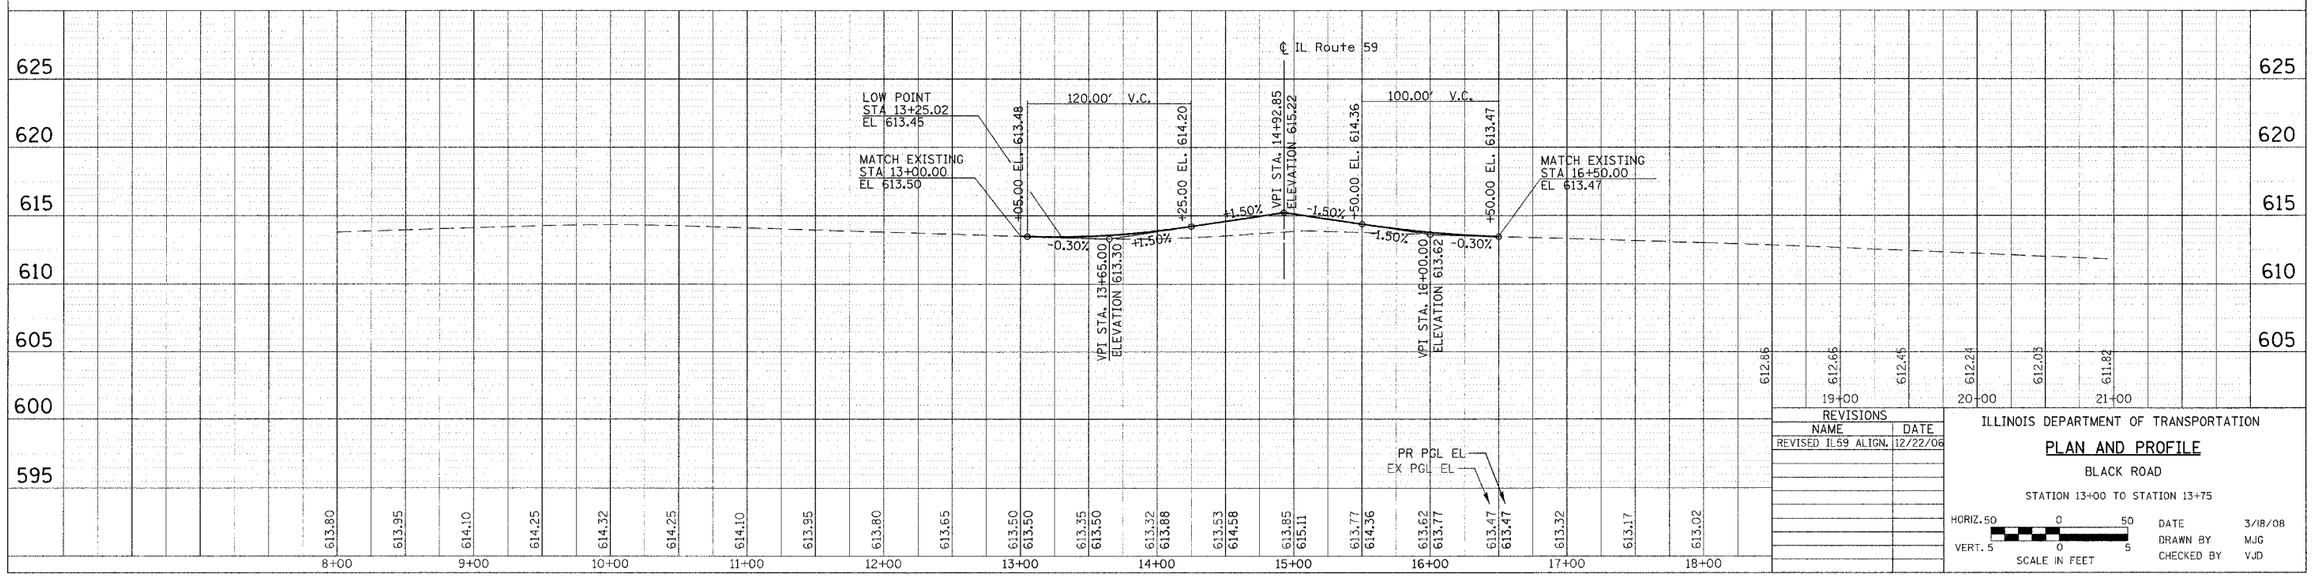

REVISIONS	
NAME	DATE
REVISED IL59 ALIGN.	12/22/06

ILLINOIS DEPARTMENT OF TRANSPORTATION

PLAN AND PROFILE

BLACK ROAD

STATION 13+00 TO STATION 13+75

HORIZ. 50 0 50 SCALE IN FEET

VERT. 5 0 5

DATE 3/18/08

DRAWN BY MJG

CHECKED BY VJD