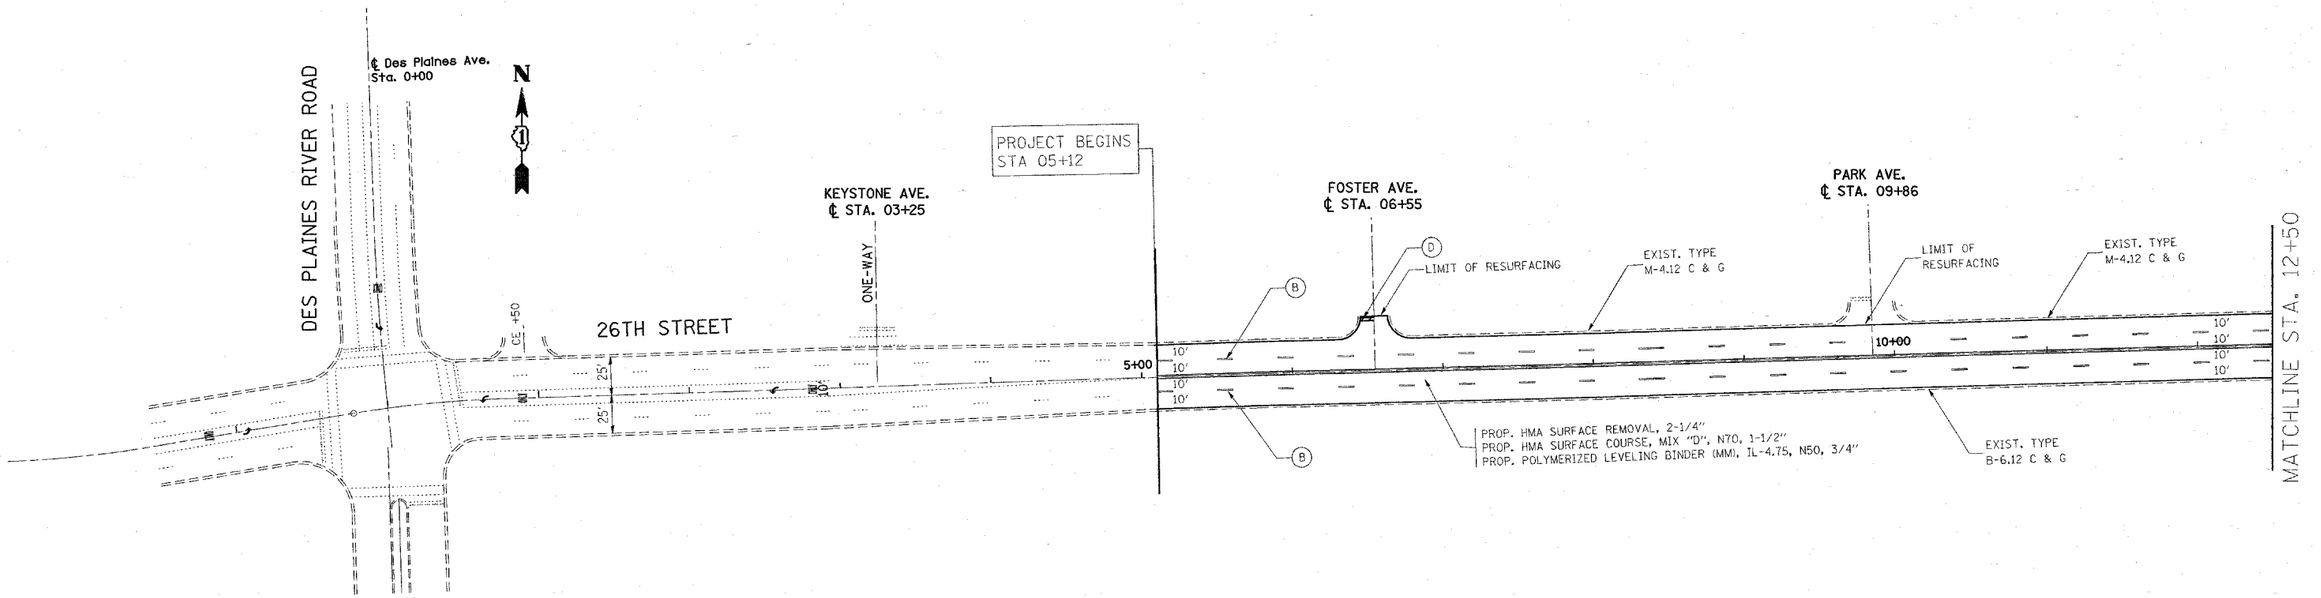

(A) 6" WHITE - TURN LANE LINE (TYP.)

(B) 4" WHITE - SKIP-DASH CENTERLINE (TYP.)
(10' LINE/30' SPACE)

(C) 8' WHITE - LETTERS & SYMBOLS (TYP.)
(LEFT TURN ONLY, RIGHT TURN ONLY)

(D) 24" SOLID WHITE - STOP & TRANSVERSE LINES (TYP.)

(E) 6" WHITE - CROSSWALK LINE (TYP.)
(2 @ 6' C-C)

(F) 12" YELLOW - 45° DIAGONAL
(75' C-C OR MINIMUM OF 5)

(G) 4" YELLOW - MEDIAN EDGE LINE (TYP.)

(H) 24" TRANSVERSE LINE - RAILROAD CROSSING (TYP.)
6' LETTERS FOR "RR"; 16" LINE FOR "X"

(I) 4" YELLOW - DOUBLE YELLOW PAINTED MEDIAN (TYP.)
(2 @ 11" C-C)

(J) 6" WHITE - DOTTED LINE (TYP.)
(2' LINE/6' SPACE)

FILE NAME = c:\projects\d115705\design26th.dgn	USER NAME = bankal	DESIGNED -	REVISED -
		DRAWN -	REVISED -
	PLOT SCALE = 50.0000 ' / IN.	CHECKED -	REVISED -
	PLOT DATE = 5/28/2008	DATE -	REVISED -

STATE OF ILLINOIS
DEPARTMENT OF TRANSPORTATION

26TH STREET
PLAN DETAILS

SCALE: | SHEET NO. OF SHEETS | STA. TO STA.

F.A.U RTE.	SECTION	COUNTY	TOTAL SHEETS	SHEET NO.
1459	4040.4 RS	COOK	25	5
		CONTRACT NO. 62928		
FED. ROAD DIST. NO.	ILLINOIS	FED. AID PROJECT		