PLOT DATE = 5/16/2006
FILE NAME = p:\c-engp\3202850467\civ\xs\SHEET_XS_630002.dgn
PLOT SCALE = NTS
USER NAME = MACTEC

ORIGINAL SURVEY		BY	DATE
NOTE BOOK	SURVEYED		
	PLOTTED		
NO.	TEMPLATE		
	AREAS		
	AREAS CHECKED		

FINAL SURVEY		BY	DATE
NOTE BOOK	SURVEYED		
	PLOTTED		
NO.	TEMPLATE		
	AREAS		
	AREAS CHECKED		

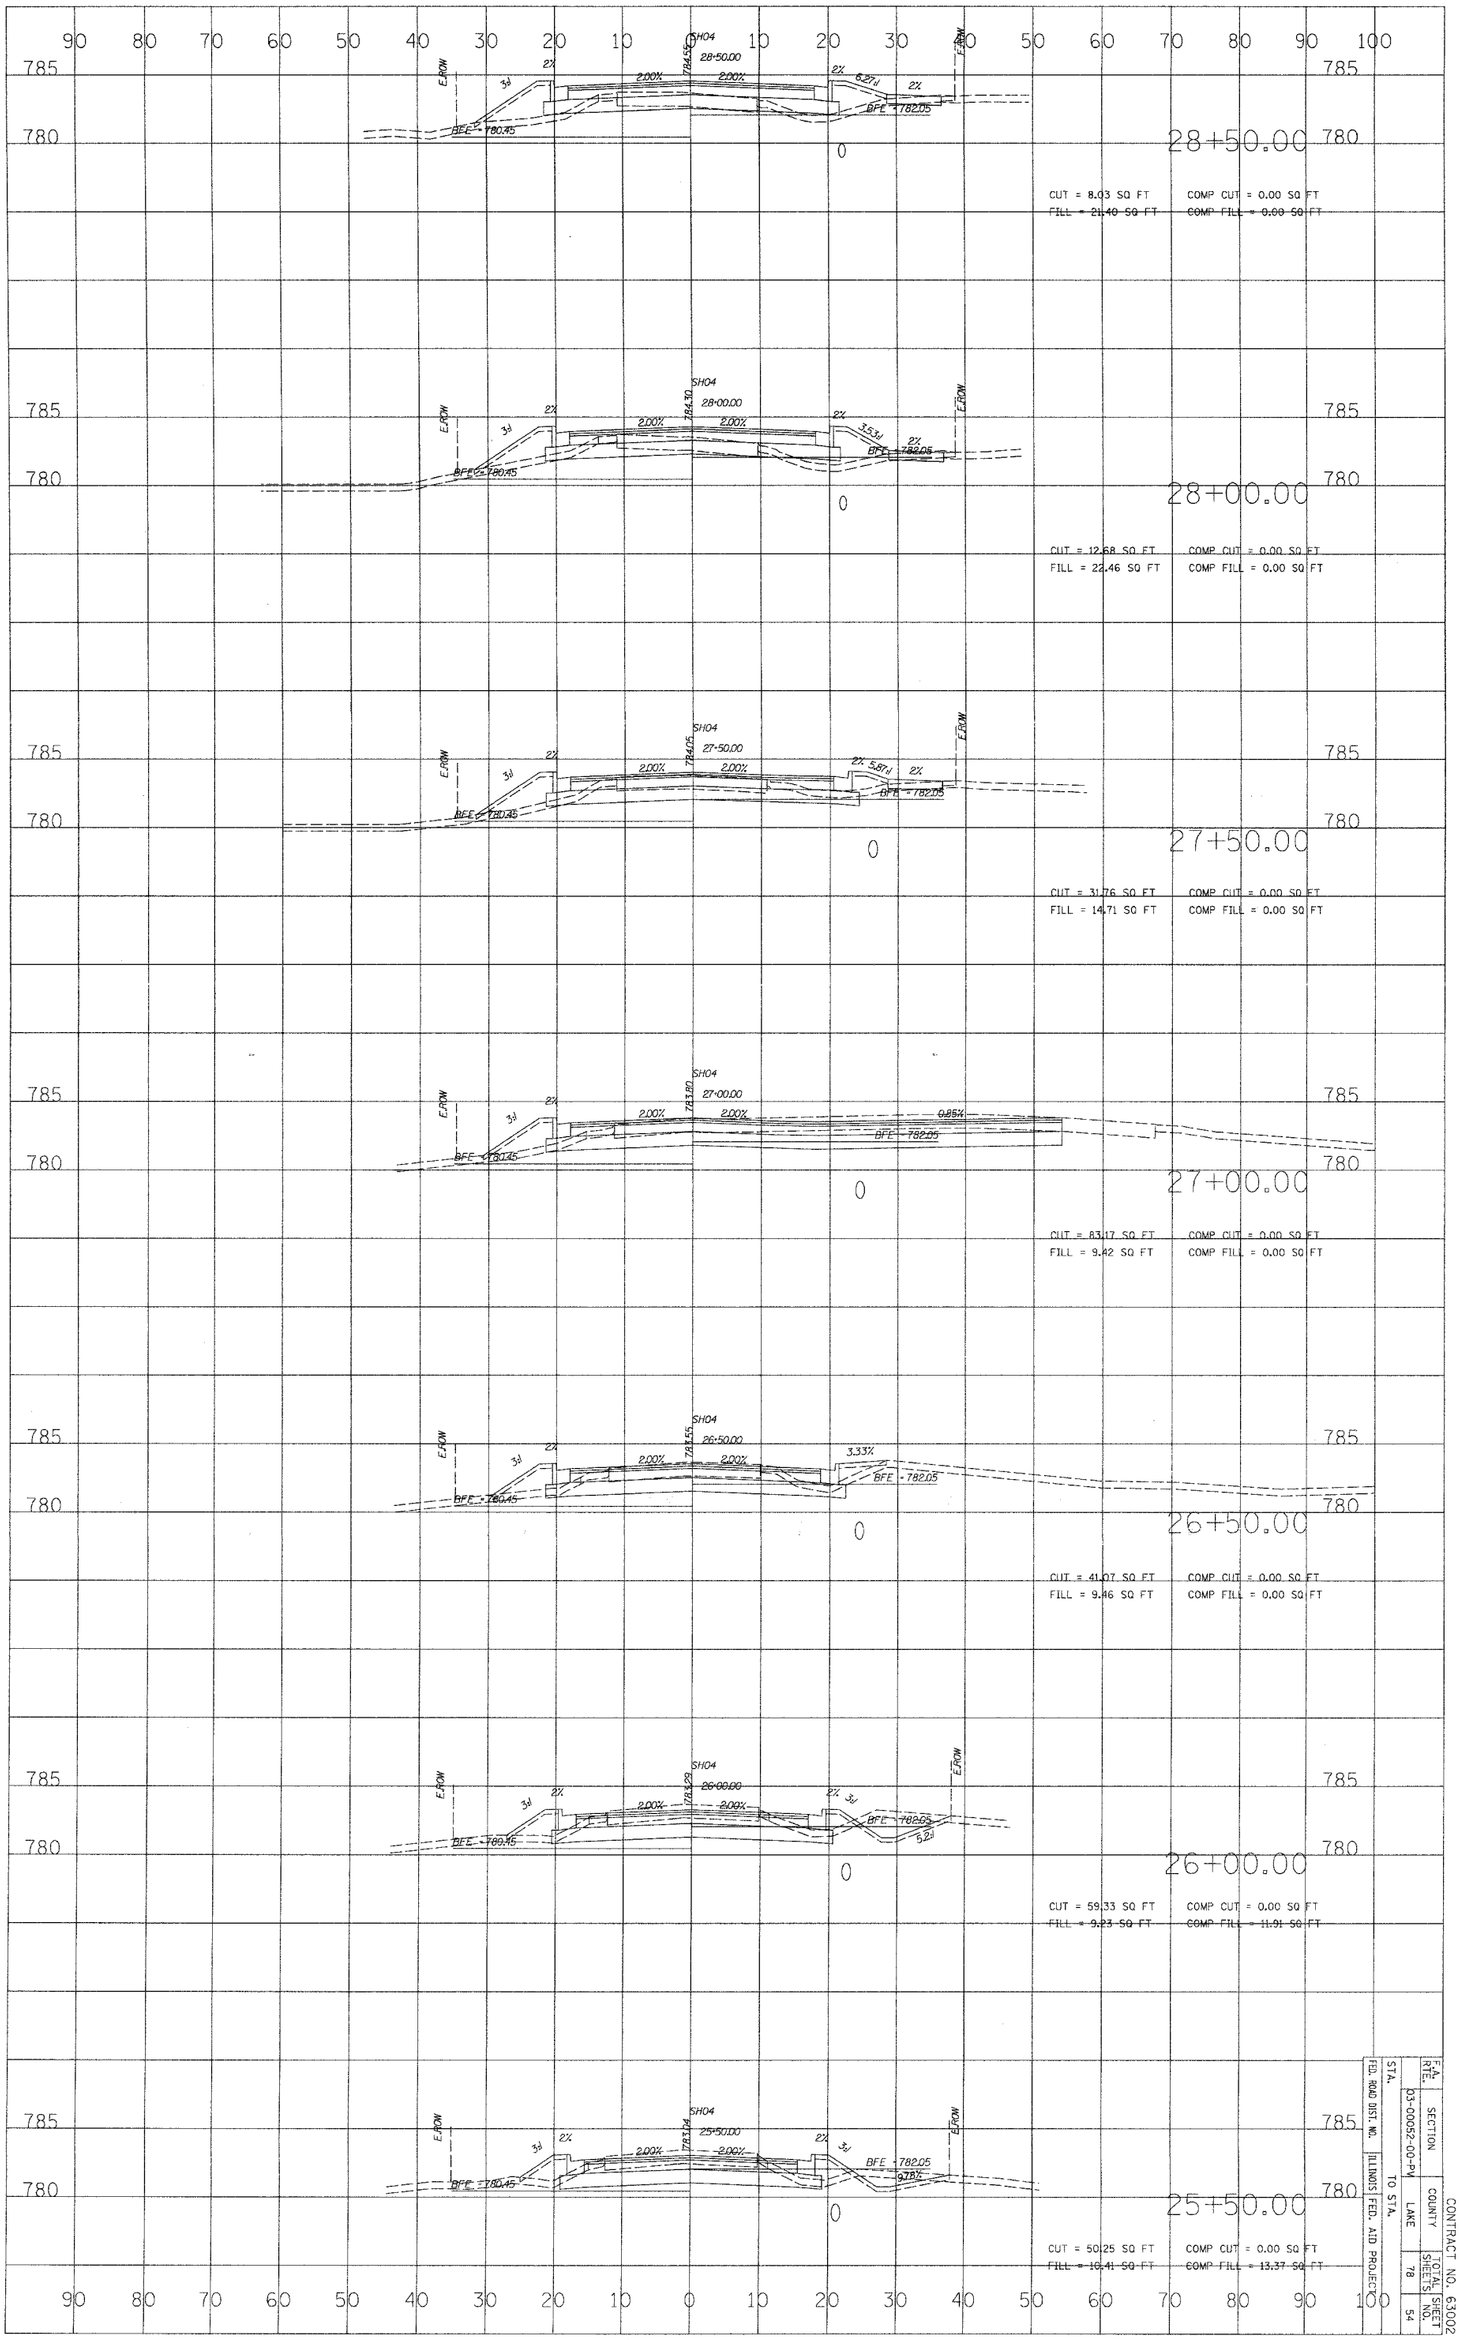

FED. ROAD DIST. NO.	STATE	F.A. RTE.	SECTION
	ILLINOIS		03-00052-00-PM
FED. AID PROJECT		COUNTY	
		LAKE	
		TOTAL SHEETS	SHEET NO.
		78	54
		TO STA.	
		STA.	

CONTRACT NO. 63002