PLOT DATE = 5/16/2008
FILE NAME = pi\tr-anap\3202052467\civil\sheets\SHEET_PACKAGE.dgn
PLOT SCALE = NTS
USER NAME = MACTEC

ORIGINAL SURVEY		BY	DATE
NOTE BOOK	SURVEYED		
	PLOTTED		
NO.	TEMPLATE		
	AREAS		
	AREAS CHECKED		

FINAL SURVEY		BY	DATE
NOTE BOOK	SURVEYED		
	PLOTTED		
NO.	TEMPLATE		
	AREAS		
	AREAS CHECKED		

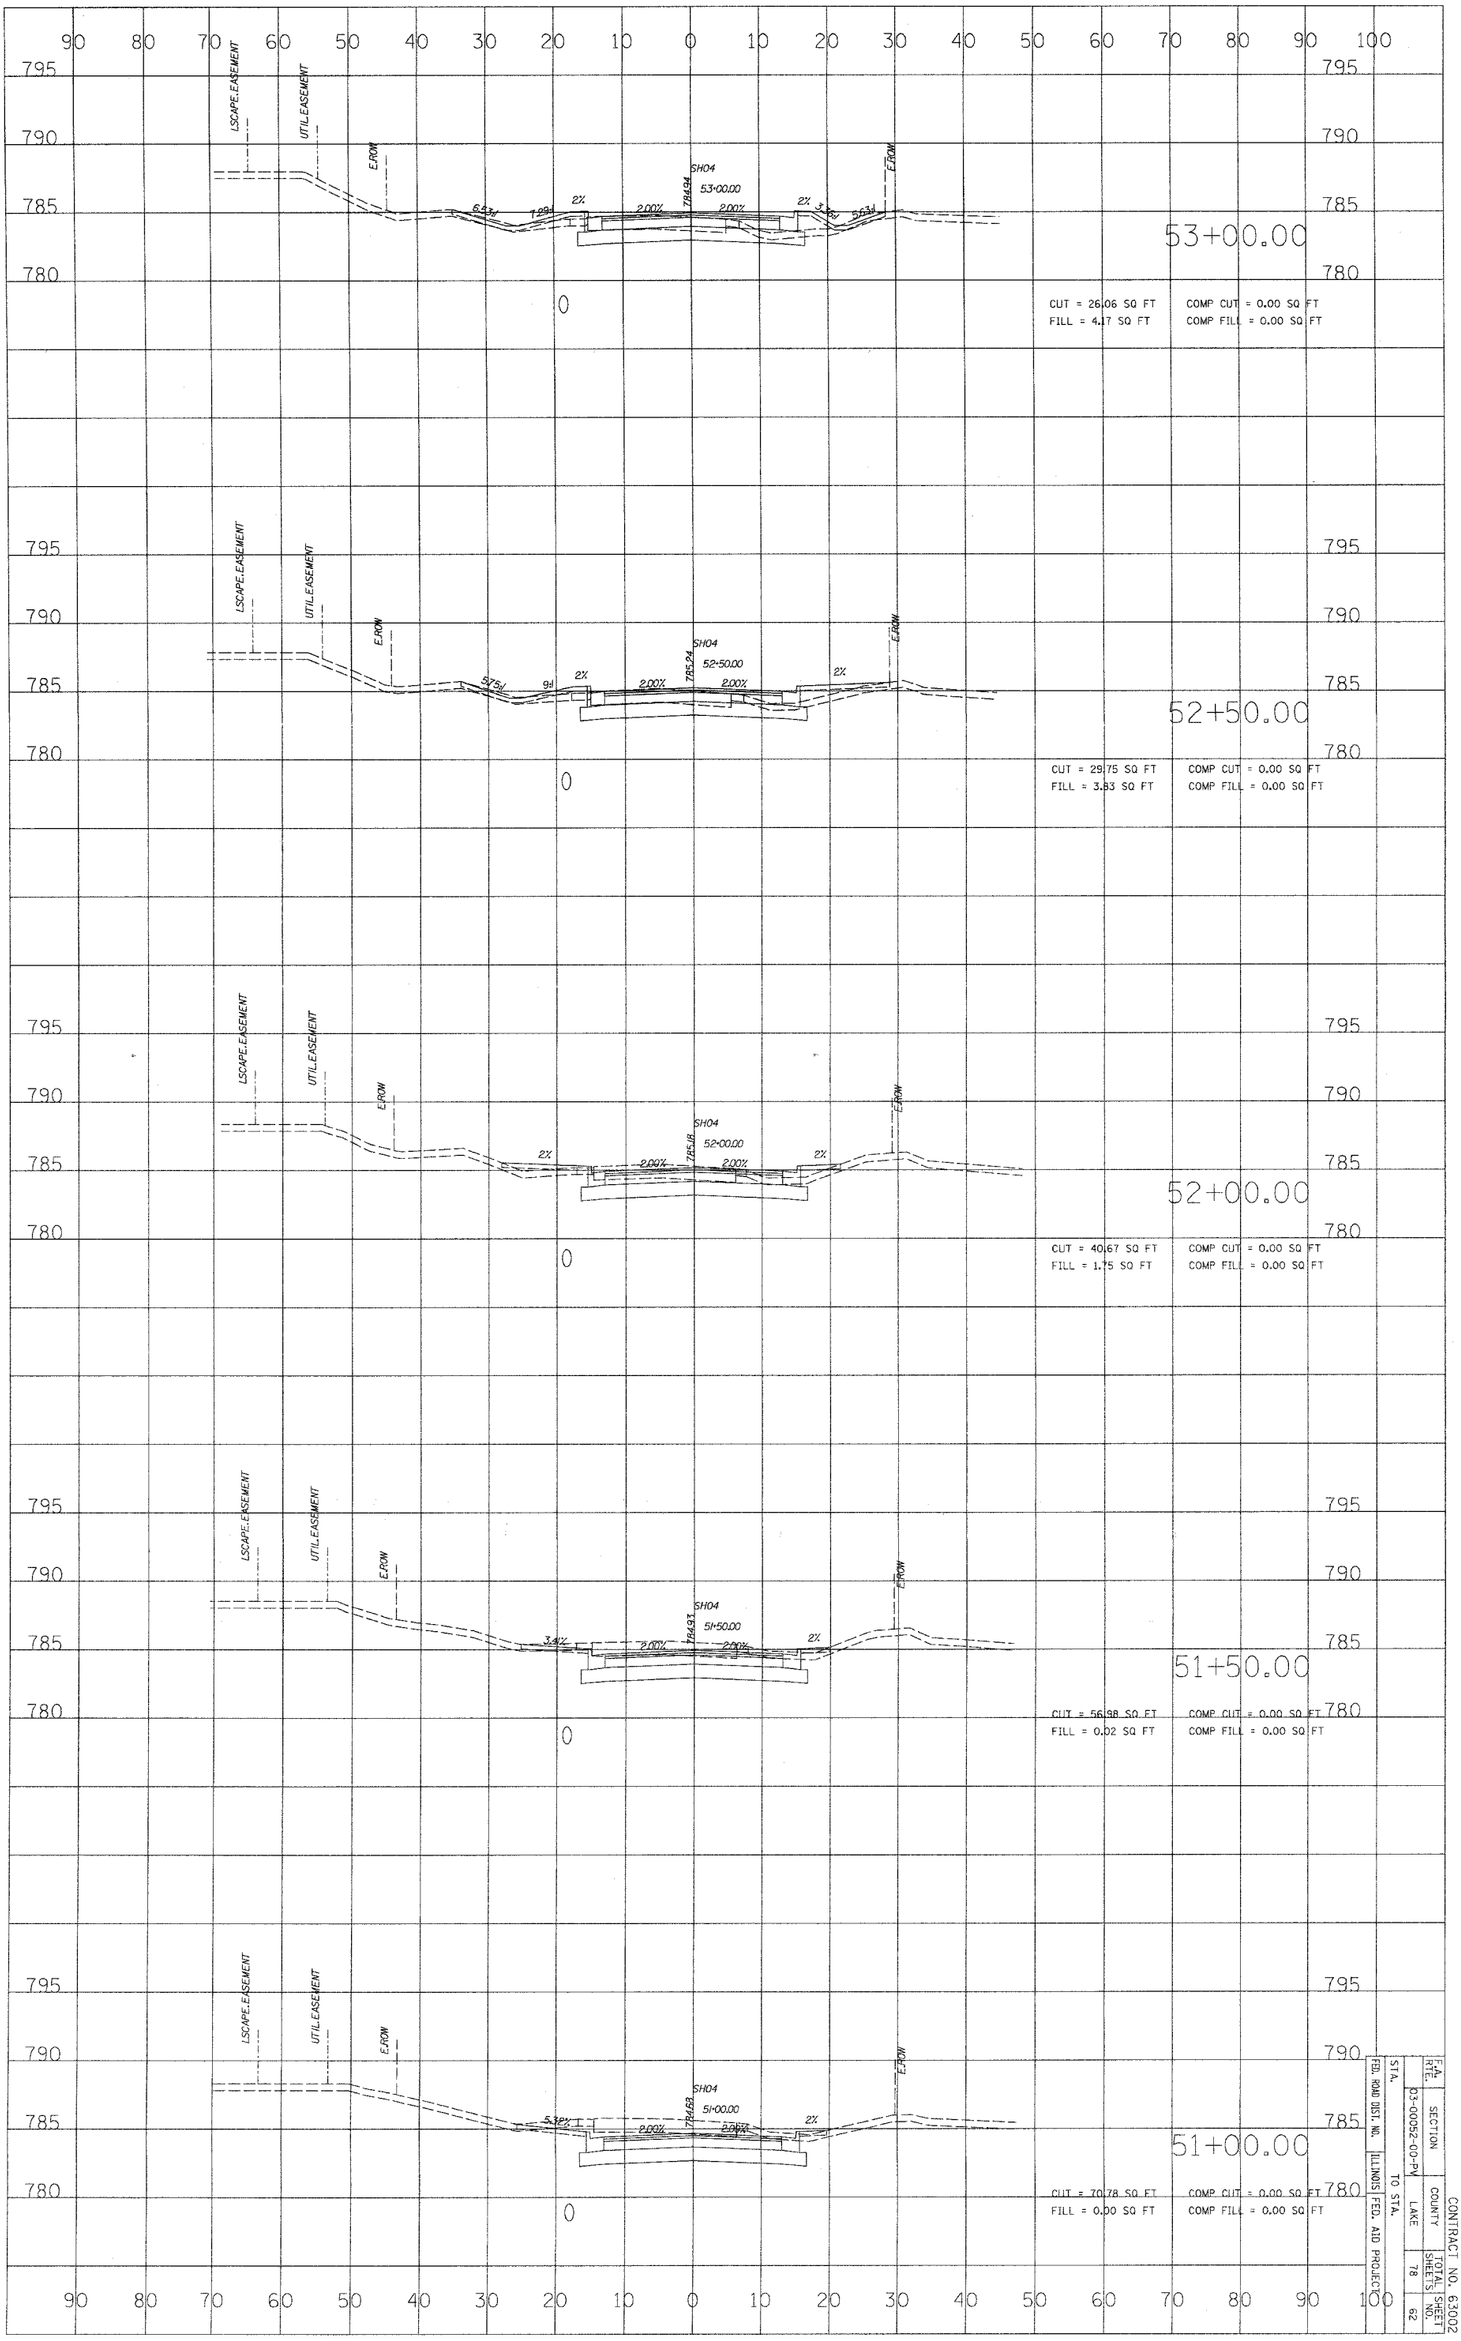

CONTRACT NO. 63002			
F.A. RTE.	SECTION	COUNTY	TOTAL SHEETS	SHEET NO.
	03-00052-00-PV	LAKE	78	62
FED. ROAD DIST. NO.	ILLINOIS	FED. AID PROJECT		
STA.	TO STA.			