CONTRACT NO. 63023

Engineering Enterprises, Inc.	F.A. RTE.	SECTION	COUNTY	TOTAL SHEETS	SHEET NO.
	N/A	06-00017-00-PV	KANE	232	22
	STA.		TO STA.		
	FED. ROAD DIST. NO. _	ILLINOIS	FED. AID PROJECT		

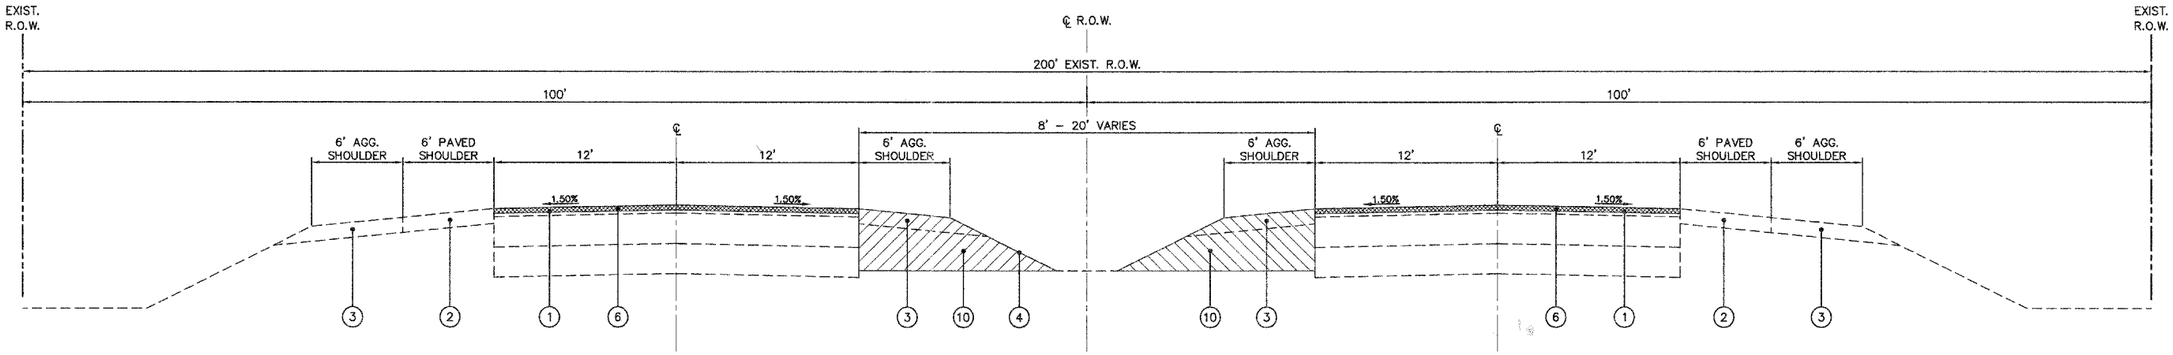

EXISTING PAVEMENT CROSS SECTION
US ROUTE 30
STATION 644+70 TO STATION 646+90

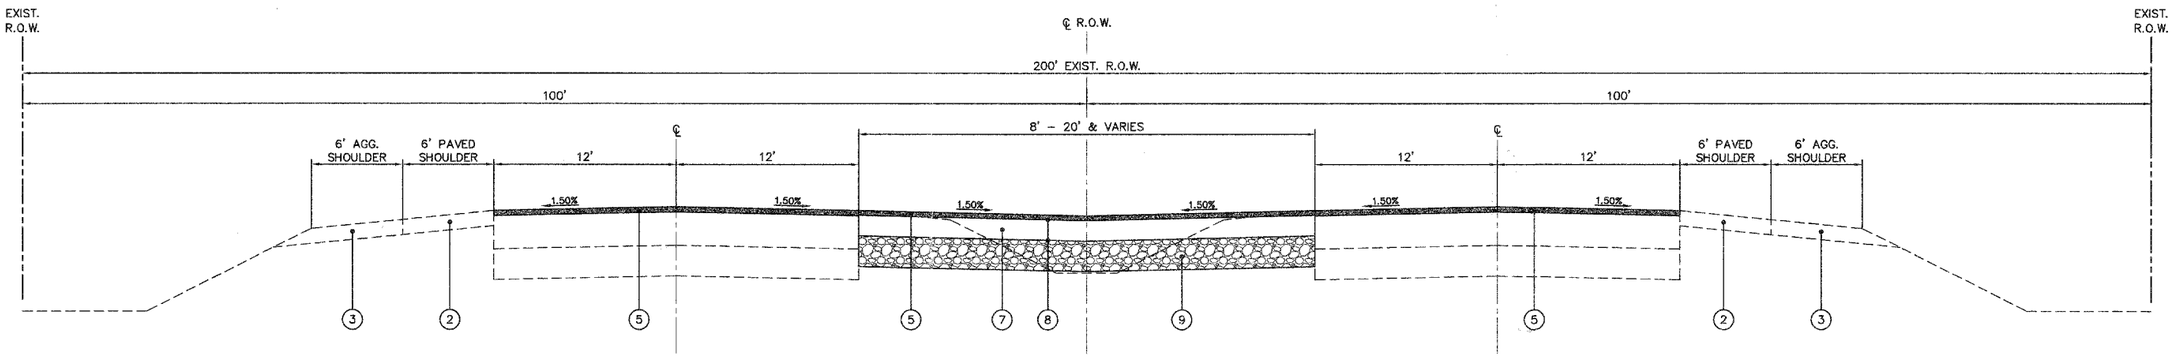

PROPOSED PAVEMENT CROSS SECTION
US ROUTE 30
STATION 644+70 TO STATION 646+90

LEGEND

1. EXISTING BITUMINOUS PAVEMENT
2. EXISTING ASPHALT SHOULDER
3. EXISTING AGGREGATE SHOULDER
4. EXISTING MEDIAN (TRANSITION TO A FLUSH MEDIAN AT THE INTERSECTION OF MUNICIPAL DRIVE)
5. POLYMERIZED HOT-MIX ASPHALT SURFACE COURSE, MIX "F", N90, 2"
6. HOT-MIX ASPHALT SURFACE REMOVAL, 2"
7. HOT-MIX ASPHALT BINDER COURSE, IL-19.0, N90, 11.5"
8. BITUMINOUS MATERIALS (PRIME COAT)
9. AGGREGATE SUBGRADE, 12"
10. EARTH EXCAVATION

REVISIONS	
NAME	DATE

ILLINOIS DEPARTMENT OF TRANSPORTATION

TYPICAL CROSS SECTIONS

SCALE: NTS
DATE: 02/07/08
DRAWN BY:
CHECKED BY: WBR

PLAN
NOTE BOOK NO. ____
SURVEYED
PLOTTED
ALIGNMENT CHECKED
RT. OF WAY CHECKED
CADD FILE NAME
BY
DATE

PROFILE
NOTE BOOK NO. ____
SURVEYED
PLOTTED
GRADES CHECKED
B.M. NOTED
STRUCTURE NOTATNS CHKD
BY
DATE

Plotted: June 12, 2008 @ 1:15 PM By: Kris Pung – Tab: 22 SEC (22x34)

Path: H:\SDSKPROJ\SG0546\DWG\SG0732\DWG FINAL ENG\CONTRACT B\B-SG0546-TYPSEC