CONTRACT NO. 63023

Engineering Enterprises, Inc.

F.A. RTE.	SECTION	COUNTY	TOTAL SHEETS	SHEET NO.
N/A	06-00017-00-PV	KANE	232	45
STA. 290+50		TO STA. 304+00		
FED. ROAD DIST. NO. _	ILLINOIS	FED. AID PROJECT		

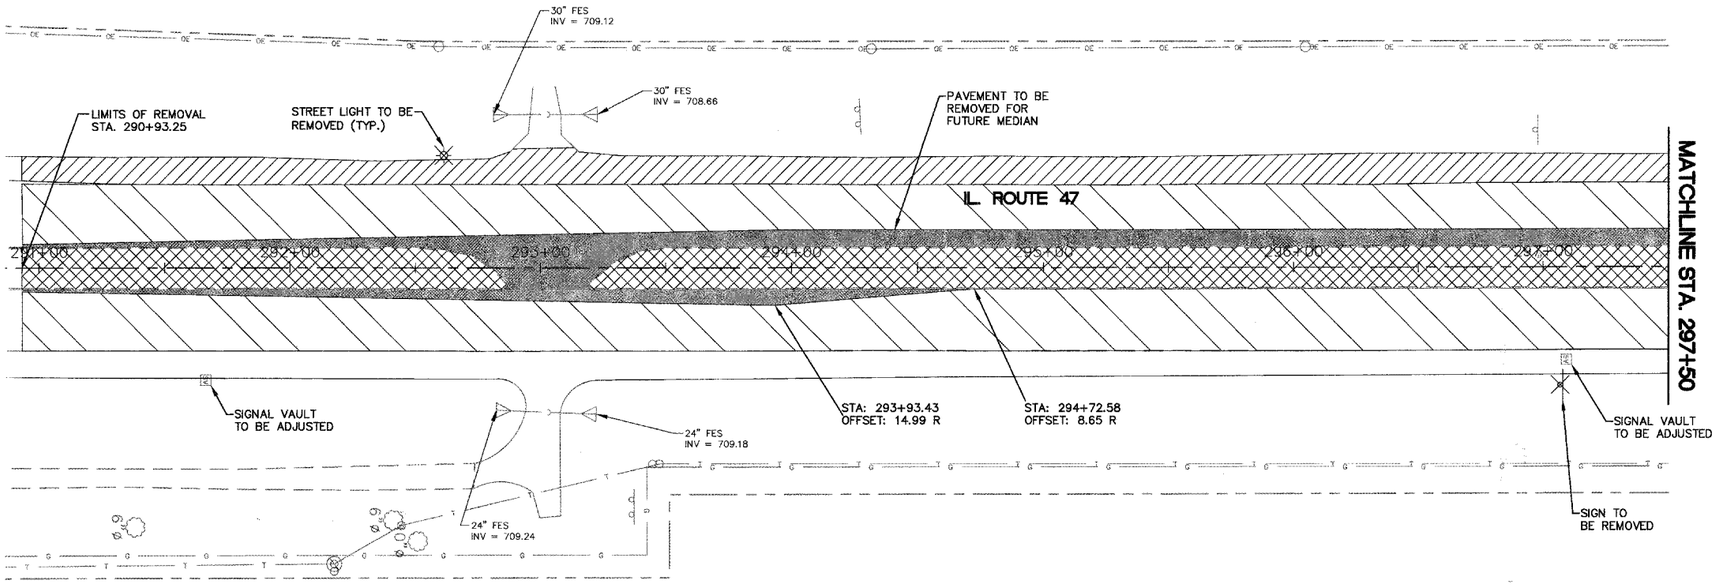

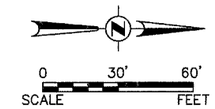

HOT-MIX ASPHALT SURFACE REMOVAL

MEDIAN REMOVAL

PAVEMENT REMOVAL

SHOULDER REMOVAL

CLASS "D" PATCH

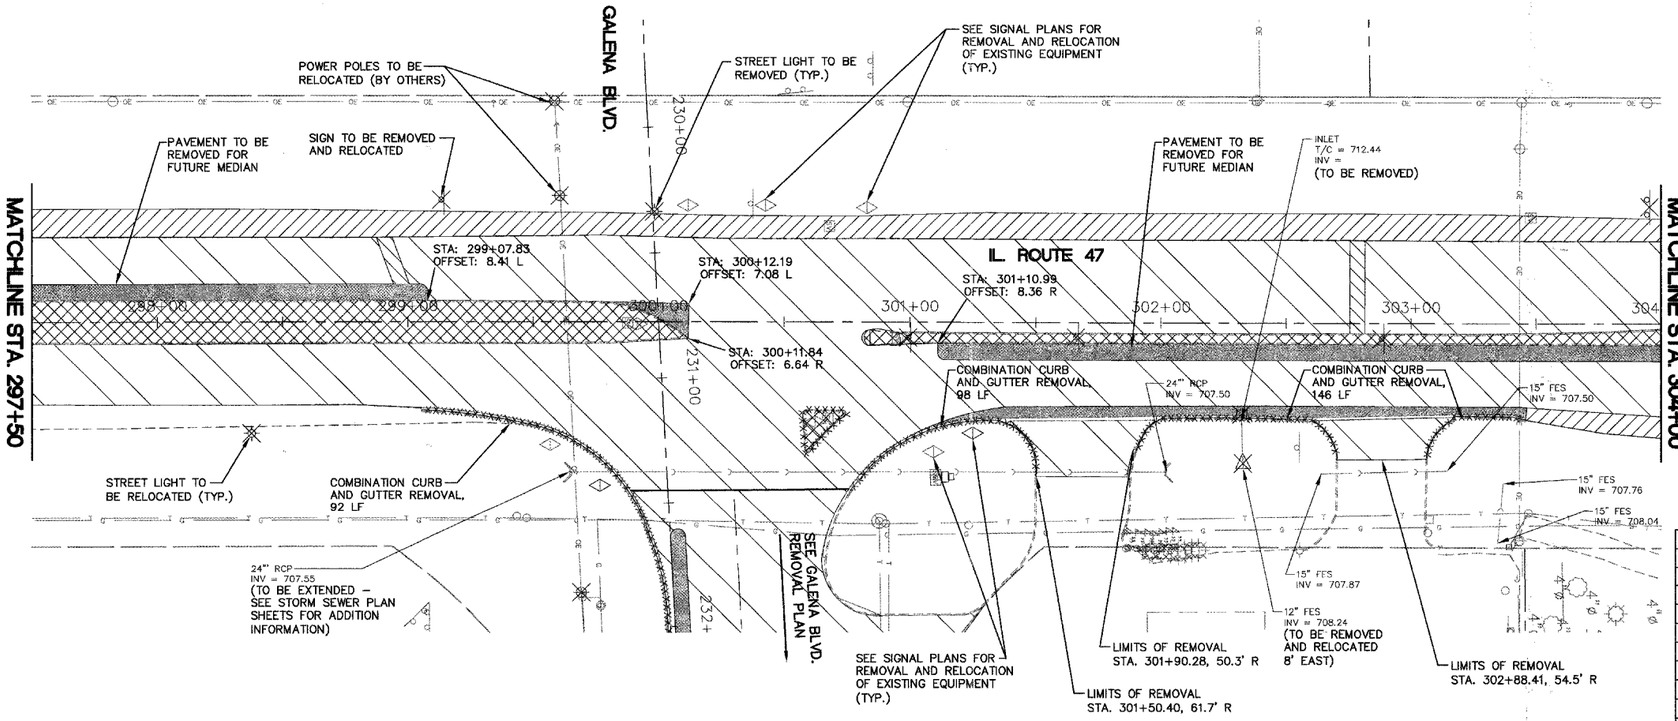

REVISIONS	
NAME	DATE

ILLINOIS DEPARTMENT OF TRANSPORTATION

ILLINOIS ROUTE 47 EXISTING CONDITIONS AND REMOVAL PLAN

SCALE: 1" = 30'

DATE: 02/07/08

DRAWN BY: KKP

CHECKED BY: WBR

PLAN: SURVEYED / PLOTTED / ALIGNMENT CHECKED / RT. OF WAY CHECKED / CADD FILE NAME / NOTE BOOK NO. / BY / DATE

PROFILE: SURVEYED / PLOTTED / GRADES CHECKED / B.M. NOTED / STRUCTURE NOTATNS CHKD / NOTE BOOK NO. / BY / DATE

Plotted: May 27, 2008 @ 3:28 PM By: Kris Pung - Tab: 45 Rmv (22x34)

Path: H:\SDSKPROJ\SG0546\DWG\SG0732\DWG FINAL ENG\CONTRACT B\B-SG0546-RMV